290

MAP 143

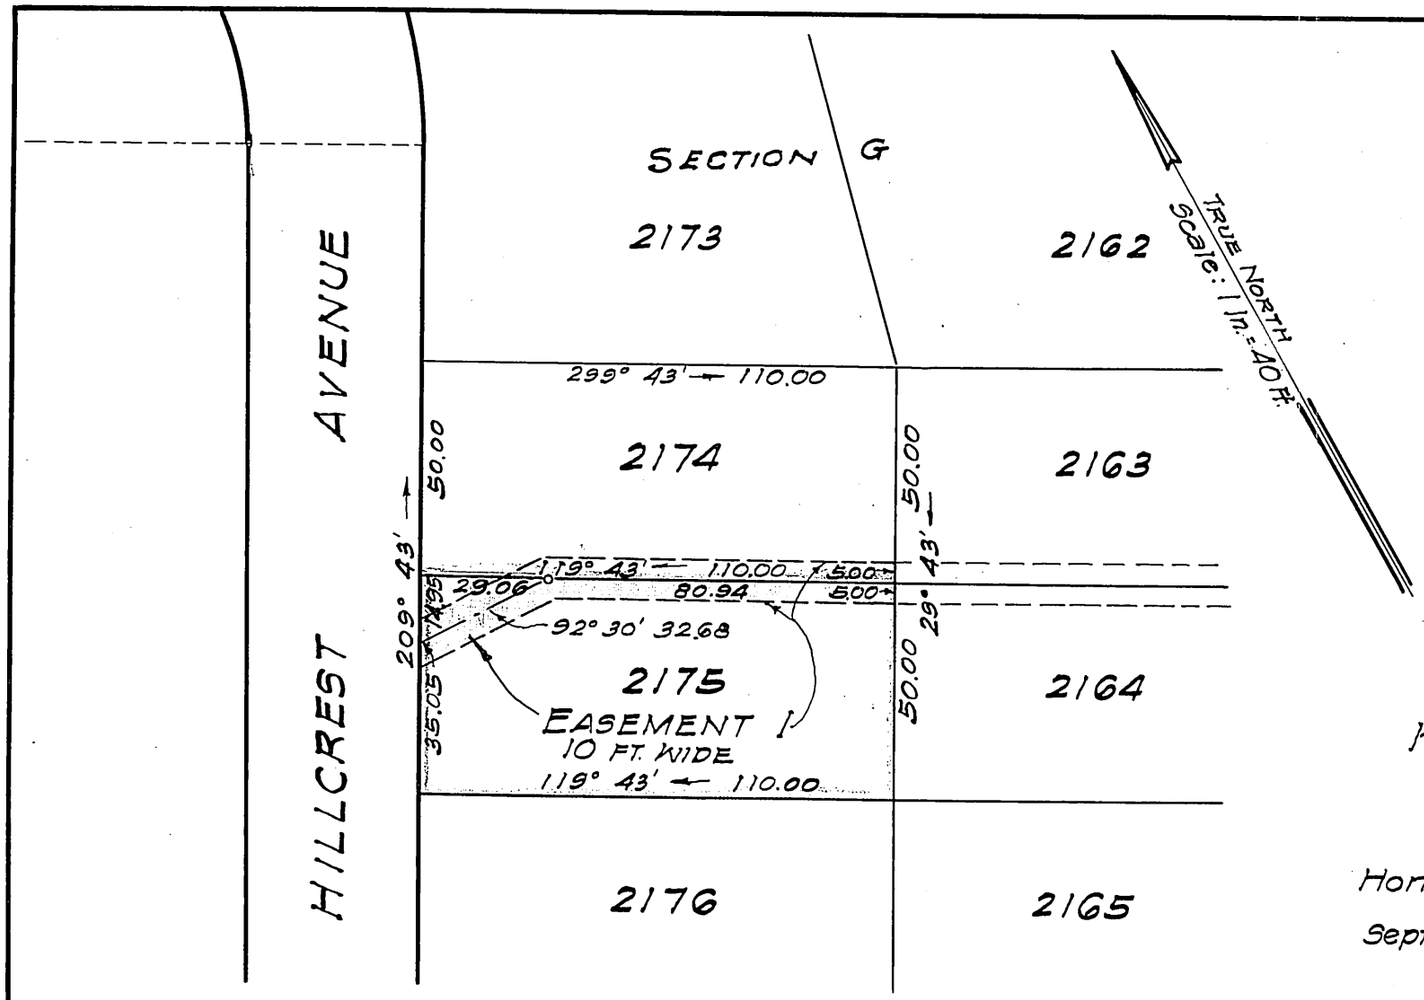

LAND COURT

TERRITORY OF HAWAII

MCINERNY PARK TRACT

LAND COURT APPLICATION 290

SECTION "G"

DESIGNATION OF PORTION OF EASEMENT 1

ACROSS AND UNDER LOT 2175

AS SHOWN ON MAP 30

KAPALAMA, HONOLULU, OAHU, T. H.

Honolulu, T. H.

September 11, 1946

THOS. H. LOADER
REGISTERED LAND SURVEYOR
No. 211
HAWAII, U.S.A.

DEPARTMENT OF PUBLIC WORKS
CITY AND COUNTY OF HONOLULU
BUREAU OF PLANS

By: T. H. Loader

Surveyor and Maker of Plan
Registered Certificate 211-S

OWNERS: Kon Kay Ching and
Alice Kam Choy Ching

OWNERS' CERTIFICATE OF TITLE: 23,679

AUTHORIZED AND APPROVED BY ORDER OF THE JUDGE
OF THE LAND COURT DATED: OCTOBER 17, 1946
BY ORDER OF THE COURT.

P. D. Mulholland
REGISTRAR OF THE LAND COURT

Note: Area of Portion of
Easement 1 = 701 sq. ft.

Filed Oct. 11. 1946
Abraham N. Akana
Assistant Registrar

Tax Map Key: 1-6-19-82

10" x 15" = 1 ¢