MAP 144

LAND COURT
TERRITORY OF HAWAII

LAND COURT APPLICATION 290
SECTION "B"
BLOCK 5
McINERNY PARK TRACT

SUBDIVISION OF LOT 7
AS SHOWN ON MAP 3
INTO LOTS 7-A AND 7-B
KAPALAMA, HONOLULU, OAHU, T.H.

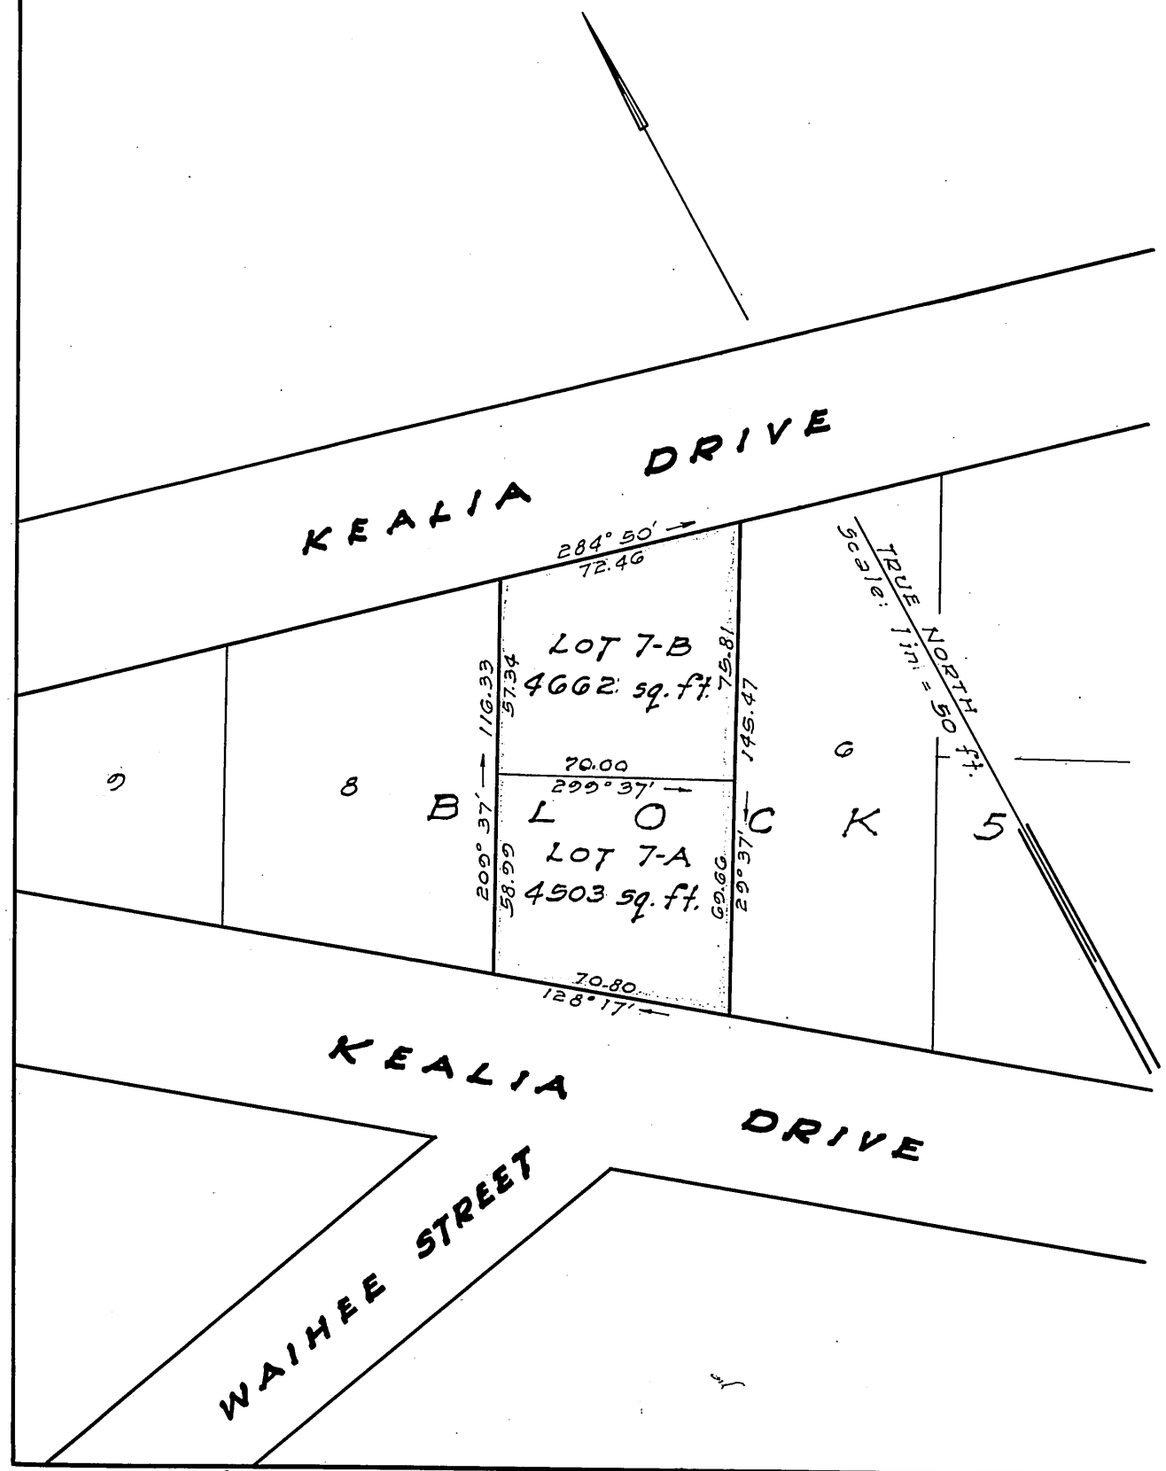

August 26, 1946
23 Dillingham Bldg. Annex
Honolulu, T.H.

BERNARD H. McKEAGUE
REGISTERED LAND SURVEYOR
No. 232
HAWAII, T.H.

Bernard H. McKeague
Registered Land Surveyor 232
Land Court Surveyor Certificate 43

OWNERS: HOI SUNG CHING AND
HEE HUNG MOY CHING
OWNERS' CERTIFICATE OF TITLE No. 23,519

AUTHORIZED AND APPROVED BY ORDER OF THE JUDGE
OF THE LAND COURT DATED NOVEMBER 6, 1946
BY ORDER OF THE COURT

P. H. Mulholland
REGISTRAR OF THE LAND COURT

Filed Oct. 29, 1946
Abraham W. Abana
Assistant Registrar

Tax Map Key: 1-6-18: 14
C. B.
F. B. 1: 14:75

10" x 15" = 1.0 sq. ft.

1a