MAP 147

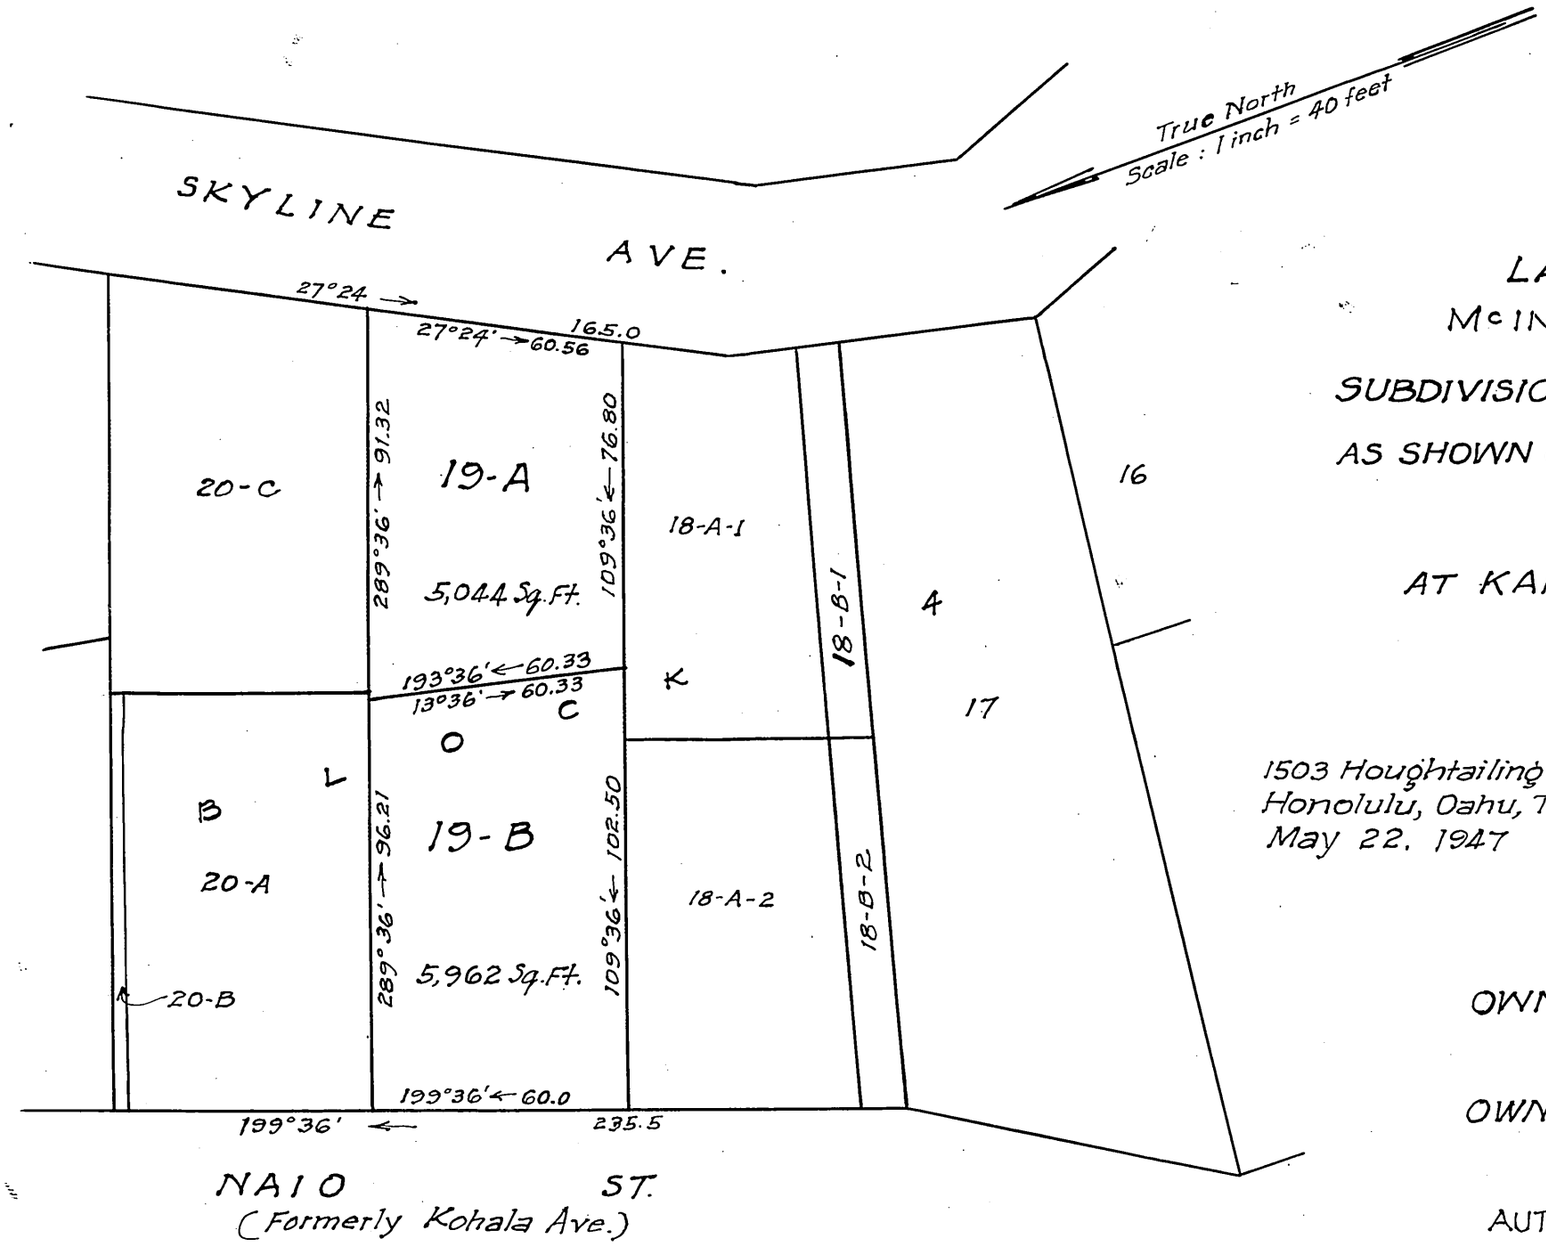


TERRITORY OF HAWAII

LAND COURT APPLICATION 290

McINERNY PARK TRACT, SECTION "C"

SUBDIVISION OF LOT 19, BLOCK 4,

AS SHOWN ON MAP 8, INTO LOTS 19-A AND 19-B,

BLOCK 4,

AT KAPALAMA, HONOLULU, OAHU, T.H.

1503 Houghtailing Rd.
Honolulu, Oahu, T.H.
May 22, 1947

ARTHUR Y. AKINAKA
REGISTERED LAND SURVEYOR No. 244
HAWAII, U.S.A.

BY: Arthur Y. Akinaka
Surveyor and Maker of Plan
Registered Certificate No. 244-ES

OWNER :- Katsu Yokomoto

OWNER'S CERTIFICATE OF TITLE :- 6081

AUTHORIZED AND APPROVED BY ORDER OF
THE JUDGE OF THE LAND COURT DATED JUNE 3, 1947
BY ORDER OF THE COURT

P. D. Mullholland
Registrar of the Land Court

Filed June 2, 1947
Abraham J. Akana
Assistant Registrar

Tax Map Key: 1-6-13-16

10" x 15" = 1 Sq. Ft.