MAP 148

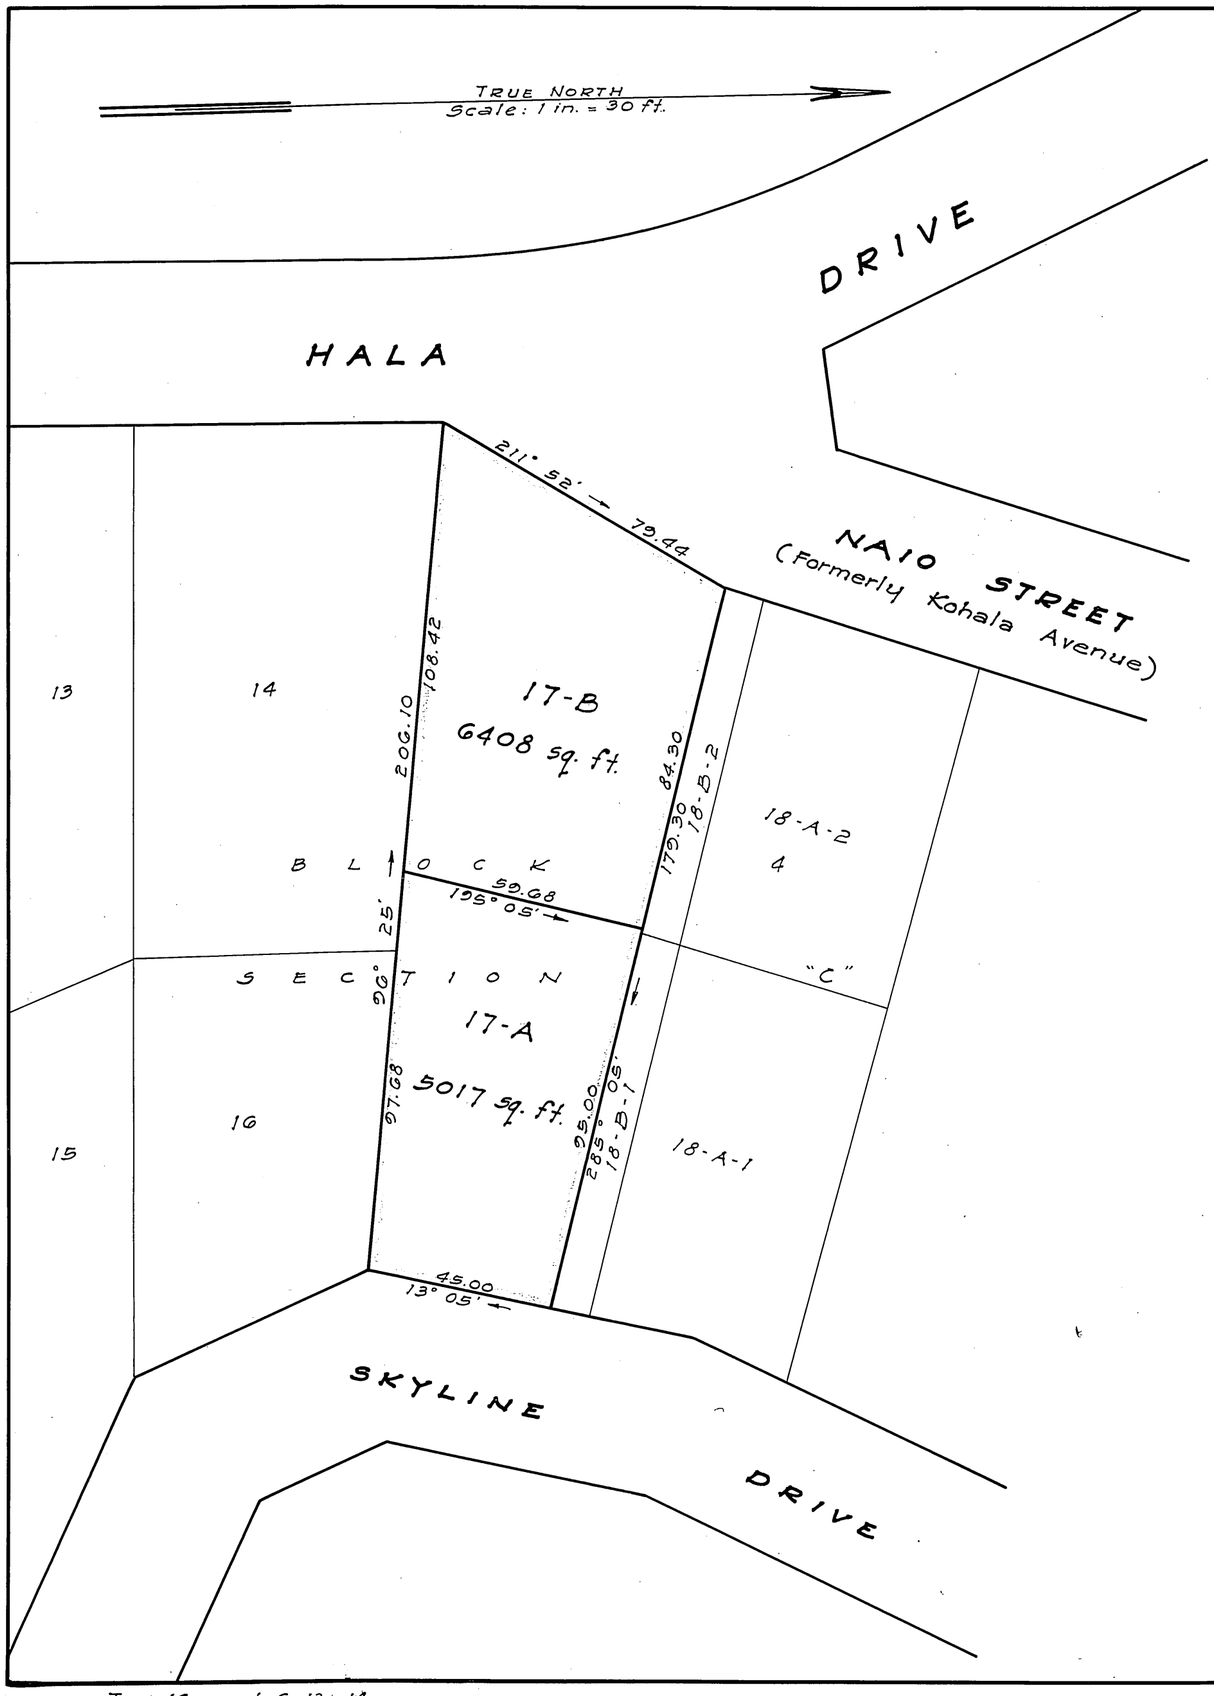


# LAND COURT
## TERRITORY OF HAWAII

## LAND COURT APPLICATION 290

McINERNY PARK TRACT
SECTION "C"
SUBDIVISION OF LOT 17, BLOCK 4
AS SHOWN ON MAP 8
INTO LOTS 17-A AND 17-B

KAPALAMA, HONOLULU, OAHU, T.H.

June 2, 1947
23 Dillingham Bldg. Annex
Honolulu, T.H.

BERNARD H. McKEAGUE
REGISTERED LAND SURVEYOR
No. 232
HAWAII, U.S.A.

Bernard H. McKeague
Registered Land Surveyor 232
Land Court Surveyor Certificate 43

OWNER: WILLIAM AU WEN
OWNER'S CERTIFICATE OF TITLE NO. 1464

AUTHORIZED AND APPROVED BY THE JUDGE
OF THE LAND COURT DATED JUNE 30, 1947
BY ORDER OF THE COURT

P. H. Mulholland
REGISTRAR OF THE LAND COURT

Filed June 13, 1947
Abraham K. Akana
Assistant Registrar

Tax Key: 1-6-13: 14
C. B.: 5: 118

15" x 21" = 2.2 sq. ft.