MAP 149

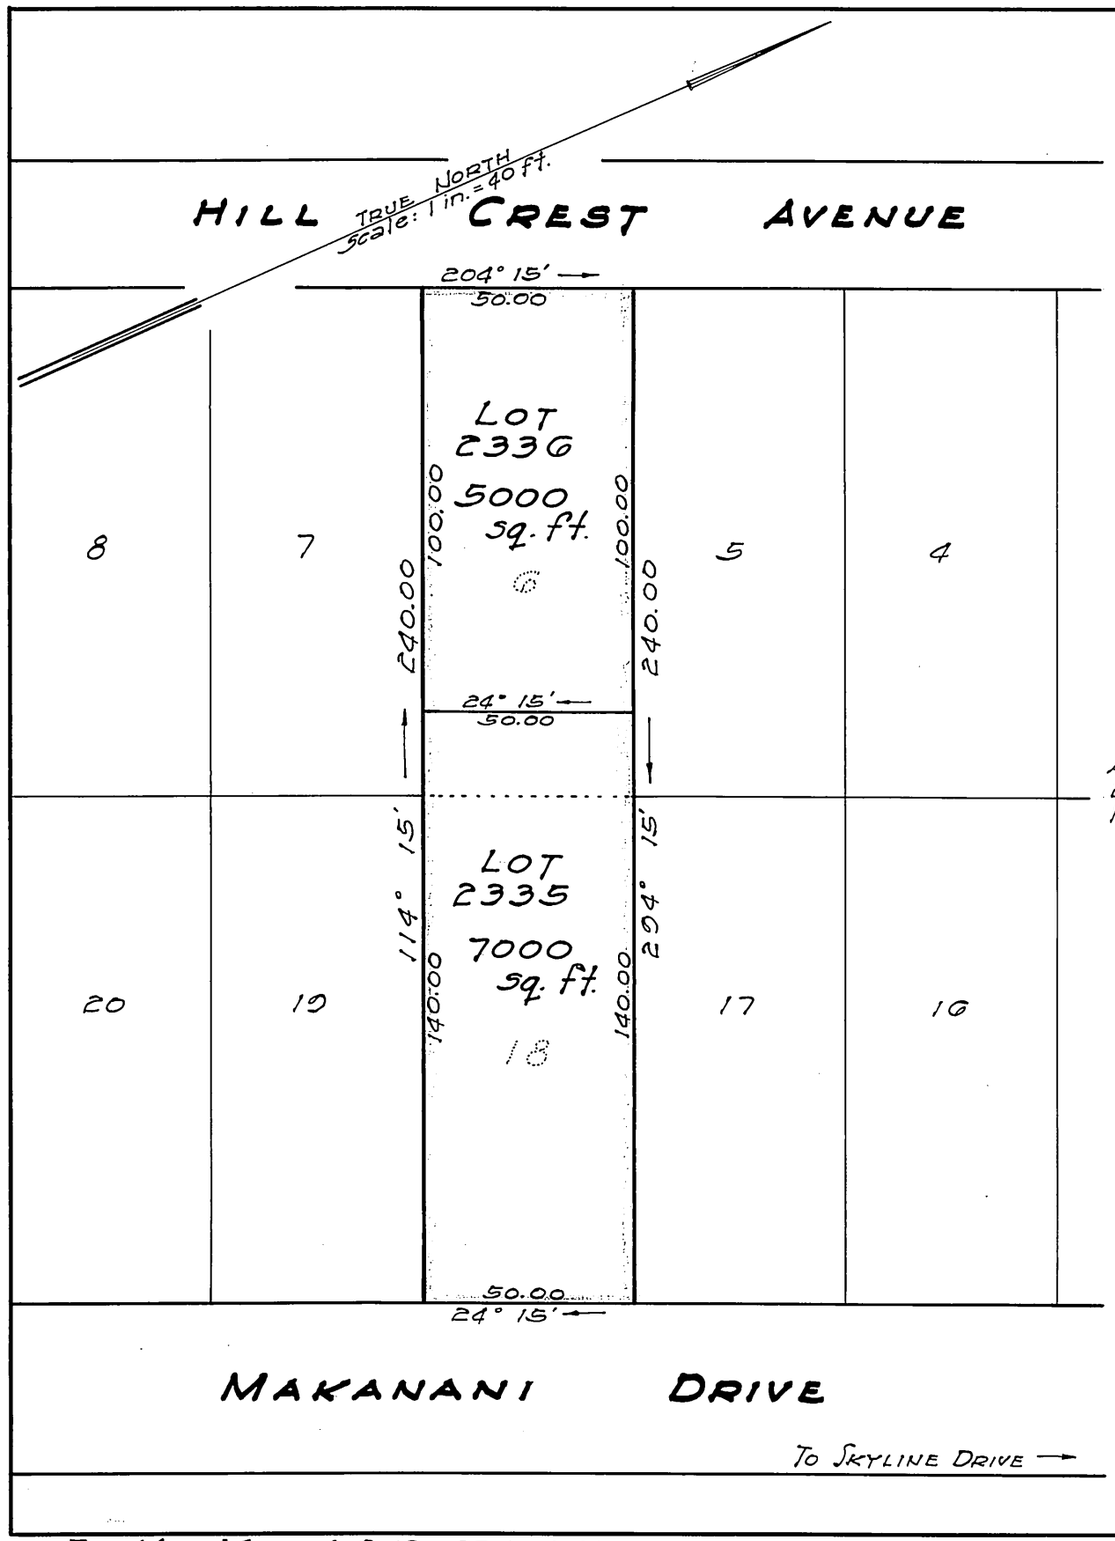

LAND COURT
TERRITORY OF HAWAII

LAND COURT APPLICATION 290
SECTION "E"
McINERNY PARK TRACT

CONSOLIDATION OF LOTS 6 AND 18
AS SHOWN ON MAP 14
AND RESUBDIVISION OF SAID CONSOLIDATION
INTO LOTS 2335 AND 2336

KAPALAMA, HONOLULU, OAHU, T.H.

August 6, 1947
22 Dillingham Bldg. Annex
Honolulu, T.H.

BERNARD H. McKEAGUE
REGISTERED LAND SURVEYOR
No. 232
HAWAII, U.S.A.

Bernard H. McKeague
Registered Land Surveyor 232
Land Court Surveyor Certificate 43

OWNERS: MANUEL VASCONCELLAS AND
GEORGINA ROBELLO VASCONCELLAS
OWNERS' CERTIFICATES OF TITLE NOS. 11,667 and 31,050

AUTHORIZED AND APPROVED BY ORDER OF THE JUDGE
OF THE LAND COURT DATED AUGUST 28, 1947
BY ORDER OF THE COURT

P. D. Rushland
REGISTRAR OF THE LAND COURT

Filed Aug. 21, 1947
Abraham N. Akana
Assistant Registrar

TAX MAP KEY: 1-6-12: 27 and 35

10" x 15" = 1.0 sq. ft.

(1)