290

MAP 150

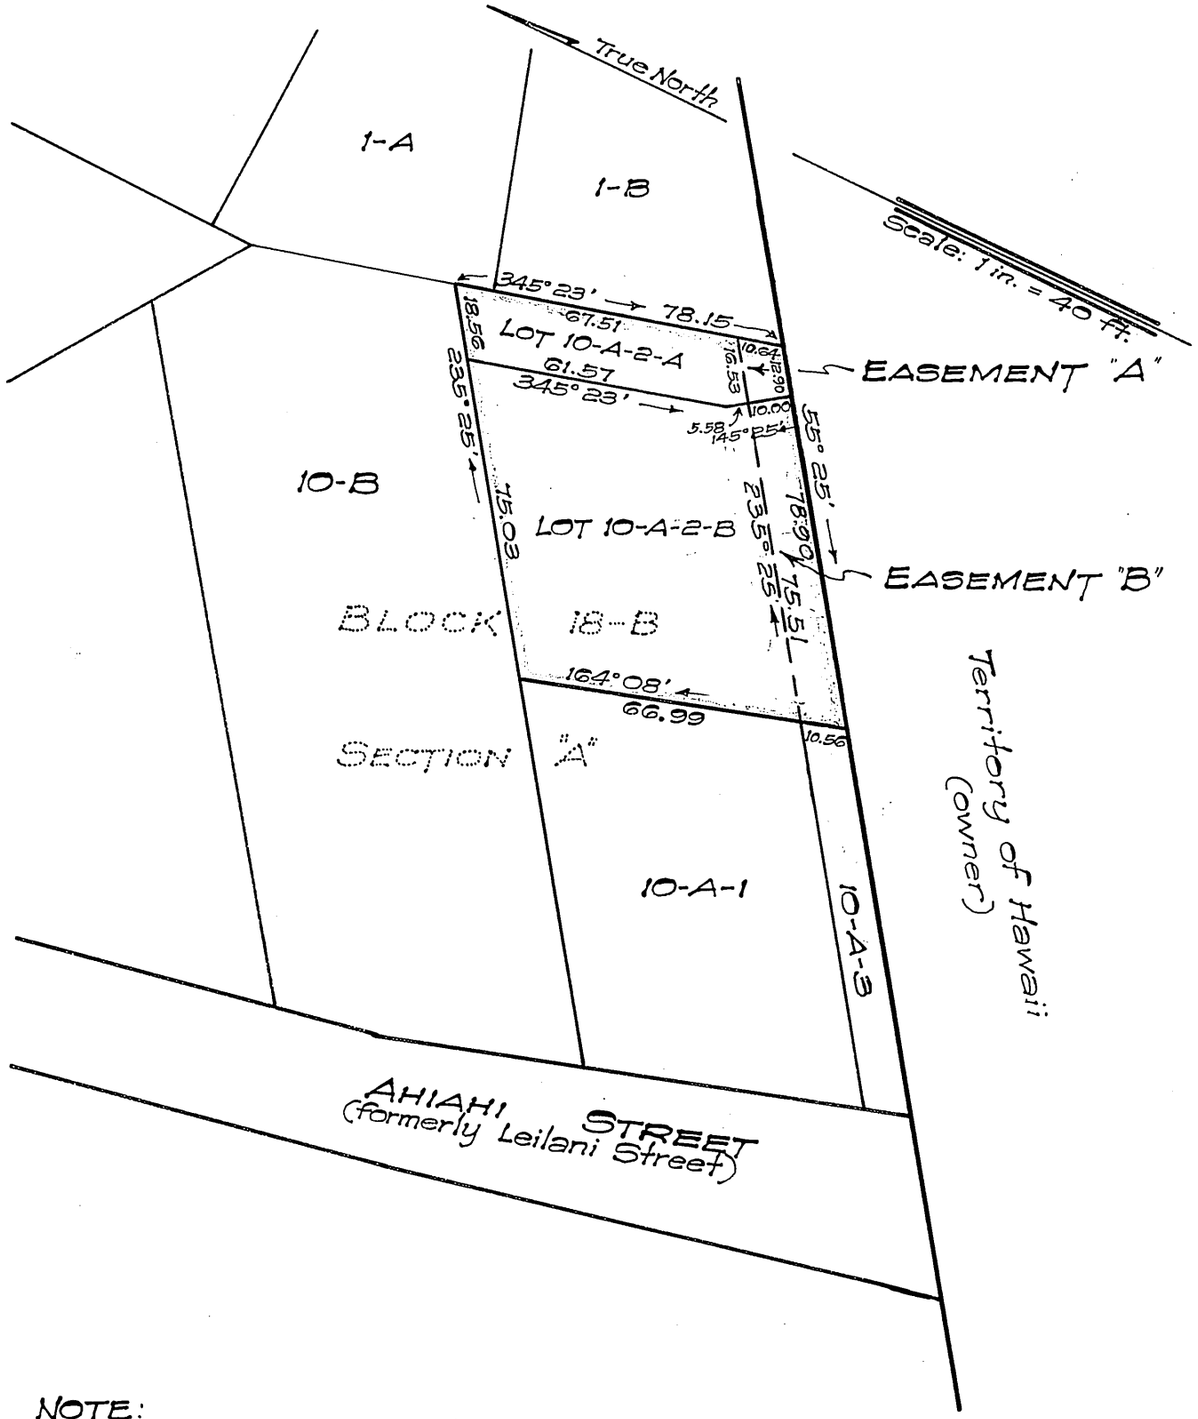


# LAND COURT

TERRITORY OF HAWAII

"McINERNY PARK TRACT" SECTION "A"

LAND COURT APPLICATION 290

MAP SHOWING CREATION AND DESIGNATION OF EASEMENTS A AND B OVER LOTS 10-A-2-A AND 10-A-2-B (AS SHOWN ON MAP 123)

AT KAPALAMA, HONOLULU, OAHU, T.H.

3131 Olu Street
Honolulu, T.H.
Sept. 8, 1947

James C. Zane
Registered Surveyor Certificate 332-S

JAMES C. ZANE
REGISTERED LAND SURVEYOR
No. 332
HAWAII

OWNER: DUNG LEONG

Owner's Certificate of Title: 21,668

AUTHORIZED AND APPROVED BY ORDER OF THE JUDGE OF THE LAND COURT DATED NOVEMBER 24, 1947.

BY ORDER OF THE COURT

REGISTRAR OF THE LAND COURT

NOTE:
Area of Easement A = 147 sq.ft.
Area of Easement B = 772 sq.ft.

Filed Dec 7, 1947
Registrar

Tax Map Key: 1-6-14

10" X 15" = 1 sq.ft.