MAP 154

LAND COURT
TERRITORY OF HAWAII

LAND COURT APPLICATION 290
SECTION "B" OF
McINERNY PARK TRACT

DESIGNATION OF EASEMENT 2
ACROSS LOT 11, BLOCK 3
AS SHOWN ON MAP 3
AND LOTS 7-A AND 7-B, BLOCK 3
AS SHOWN ON MAP 25

KAPALAMA, HONOLULU, OAHU, T. H.

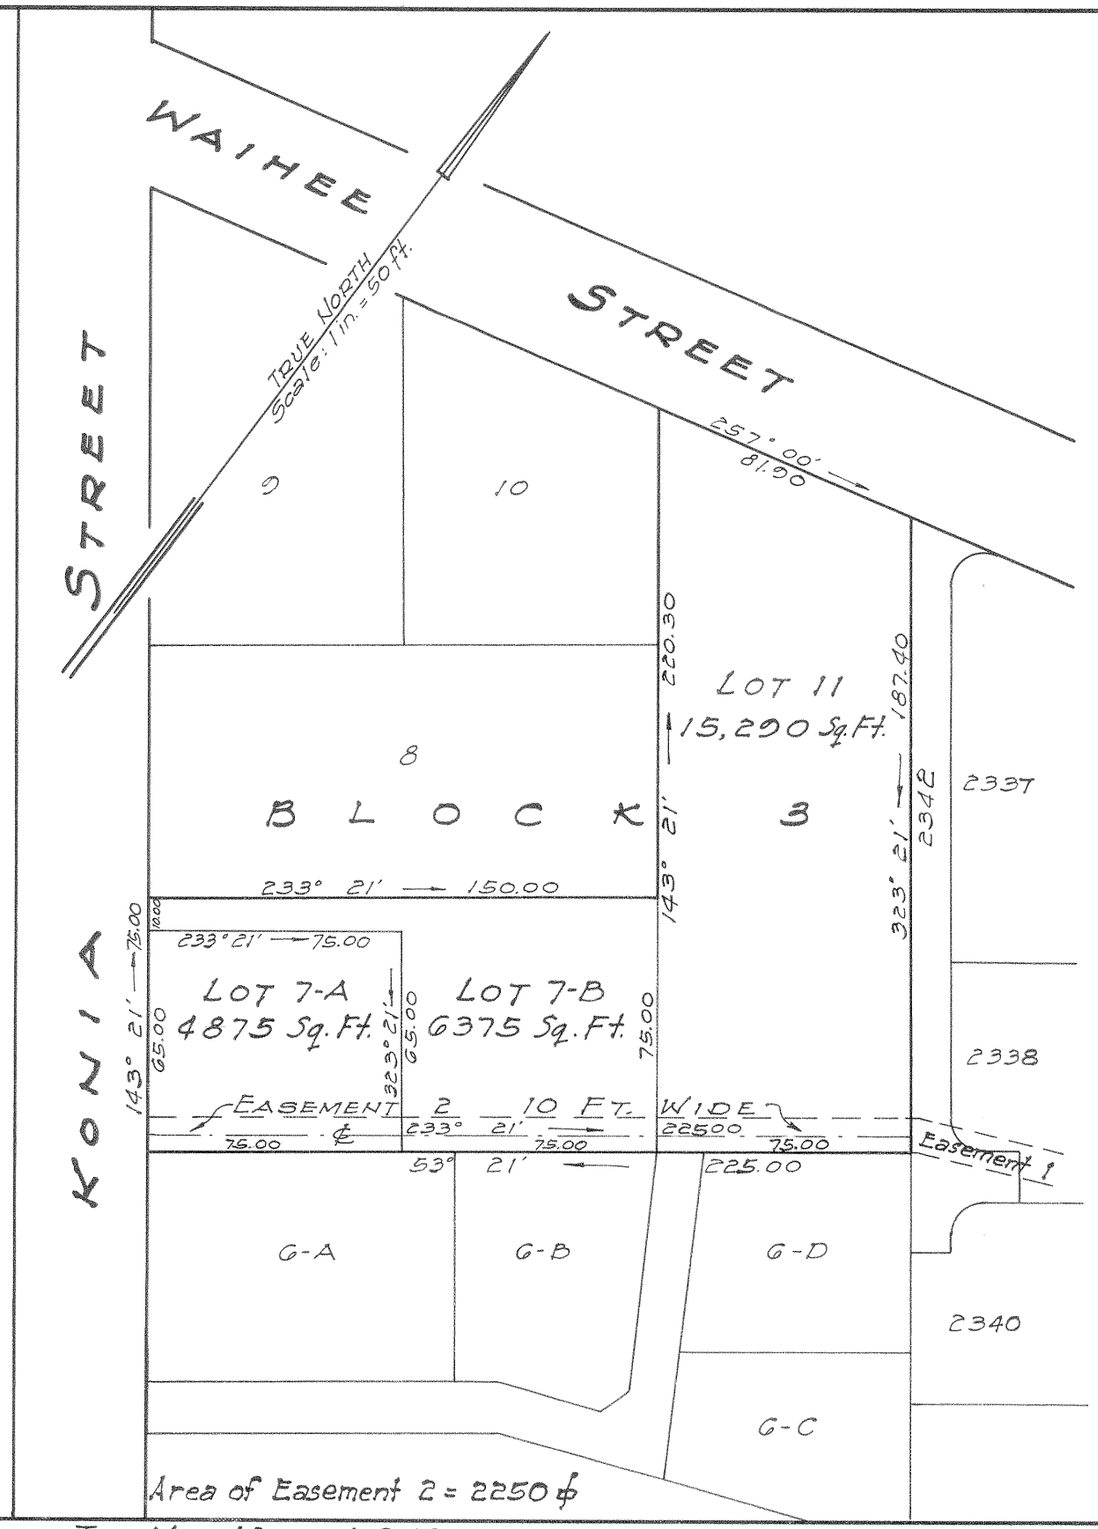

October 4, 1947
22 Dillingham Bldg. Annex
Honolulu, T. H.

BERNARD H. McKEAGUE
REGISTERED
LAND
SURVEYOR
No 232
HAWAII, U.S.A.

Bernard H. McKeague
Registered Land Surveyor 232
Land Court Surveyor Certificate 43

OWNERS:		OWNER'S CERTIFICATE OF TITLE
LOT 7-A	NOBUKO IKEDA	12070
LOT 7-B	MIYA IWANE AND SHIGERU IWANE	31416
LOT 11	NUI FUKUDA 1/6 Interest KIYOKO ISHIMI 1/6 Interest TAKEO YAMACHIKO 1/6 Interest HANAKO YAMACHIKO 1/6 Interest	40194
	ALIEN PROPERTY CUSTODIAN 2/6 Interest	40195

AUTHORIZED AND APPROVED BY ORDER OF THE JUDGE
OF THE LAND COURT DATED MAY 22, 1948
BY ORDER OF THE COURT

P. K. Tomlholland
REGISTRAR OF THE LAND COURT

Filed Apr. 29, 1948
Abraham F. Akana
Assistant Registrar

TAX MAP KEY: 1-6-16

10" x 15" = 1.0 Sq. Ft.