MAP 155

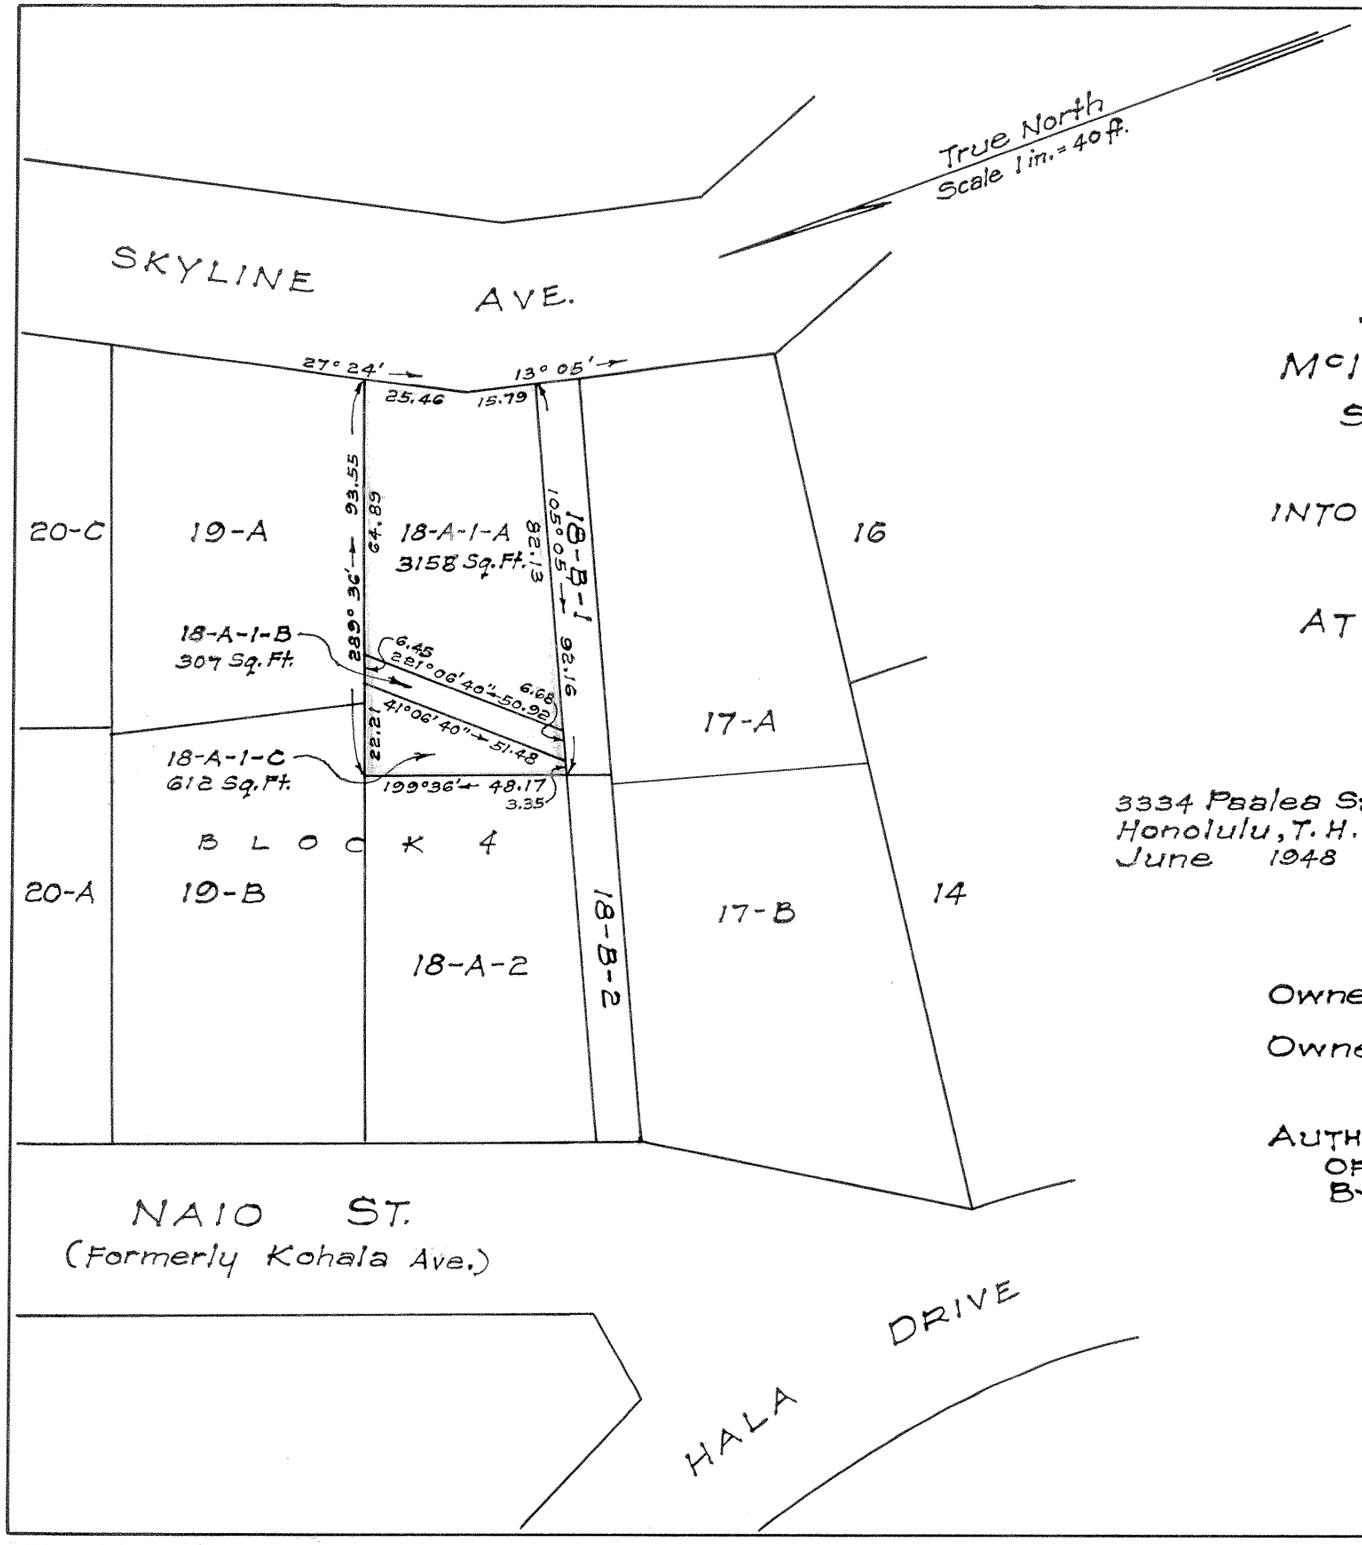

LAND COURT

TERRITORY OF HAWAII

LAND COURT APPLICATION 290

McINERNY PARK TRACT, SECTION "C"

SUBDIVISION OF LOT 18-A-1, BLOCK 4,

AS SHOWN ON MAP 138

INTO LOTS 18-A-1-A, 18-A-1-B AND 18-A-1-C

BLOCK 4

AT KAPALAMA, HONOLULU, OAHU, T.H.

HARRY H. ALLEN
REGISTERED LAND SURVEYOR
No. 46
HAWAII, U.S.A.

3334 Paalea St.
Honolulu, T.H.
June 1948

By: H. H. Allen
Surveyor and Maker of Plan
Registered Certificate No. 46 E.C.

Owners: Thomas Franklin Sills and Rose Teves Sills

Owners Certificate of Title: 34,022

AUTHORIZED AND APPROVED BY ORDER OF THE JUDGE OF THE LAND COURT DATED JULY 6, 1948.
BY ORDER OF THE COURT.

P. Wm. Holland
REGISTRAR OF THE LAND COURT

Filed June 29, 1948
Abraham K. Akana
Assistant Registrar

Tax Map Key: 1-6-13

10" X 15" = 1 Sq. Ft.