MAP 187

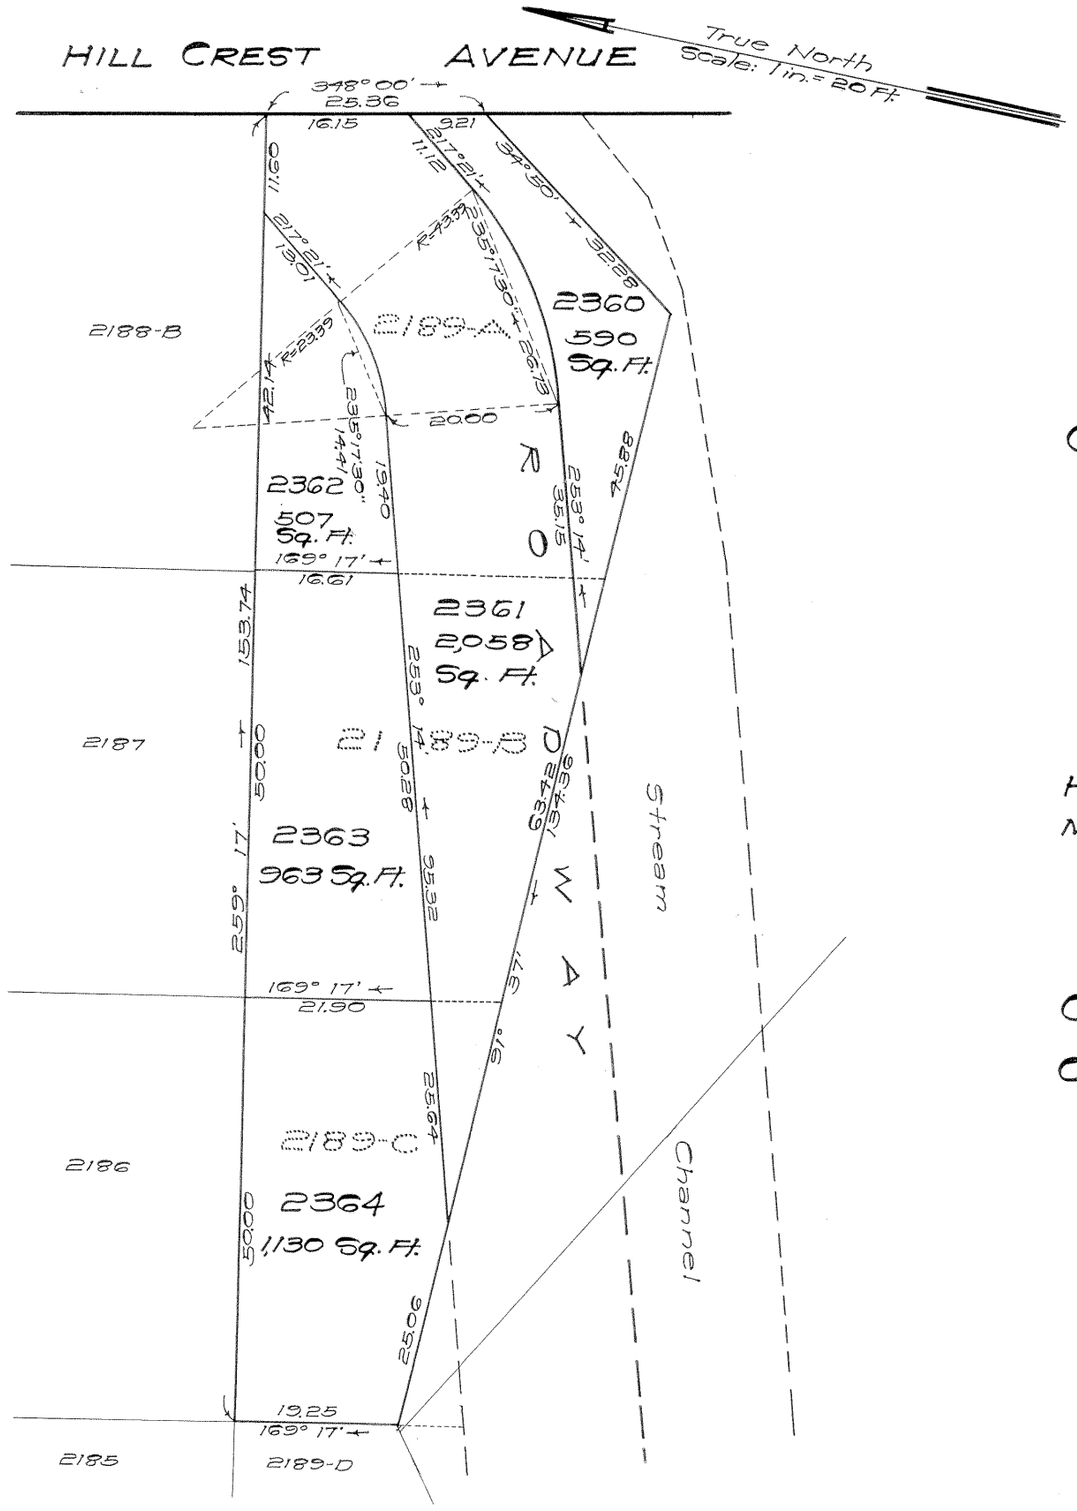


# LAND COURT

TERRITORY OF HAWAII

## "Mc INERNY PARK TRACT"
## SECTION "G"

## LAND COURT APPLICATION 290

CONSOLIDATION OF LOTS 2189-A, 2189-B AND 2189-C
AS SHOWN ON MAP 45
AND RESUBDIVISION OF SAID CONSOLIDATION
INTO LOTS 2360, 2361, 2362, 2363 AND 2364
KAPALAMA, HONOLULU, OAHU, T.H.

HONOLULU, T.H.
MARCH 30, 1955

D. KEALALIO
REGISTERED LAND SURVEYOR No. 4
HAWAII, U.S.A.

DEPARTMENT OF PUBLIC WORKS
CITY AND COUNTY OF HONOLULU
LAND DIVISION

BY: D. Kealalio
Registered Professional Surveyor
Certificate Number 4-5

OWNER: The City and County of Honolulu

OWNER'S CERTIFICATE OF TITLE: 19,692

AUTHORIZED AND APPROVED BY ORDER OF THE JUDGE
OF THE LAND COURT DATED: May 3, 1955
BY ORDER OF THE COURT

Abraham W. Akana
Ass't. REGISTRAR OF THE LAND COURT

Filed Apr. 29, 1955
Abraham W. Akana
Assistant Registrar

Tax Map Key: 1-6-19

Parcels 1, 6, R-1, R-2, & R-3
Nuhelewai Stream Flood Control
7-10-5-36

10" x 15" = 1.0 Sq. Ft.