MAP 204

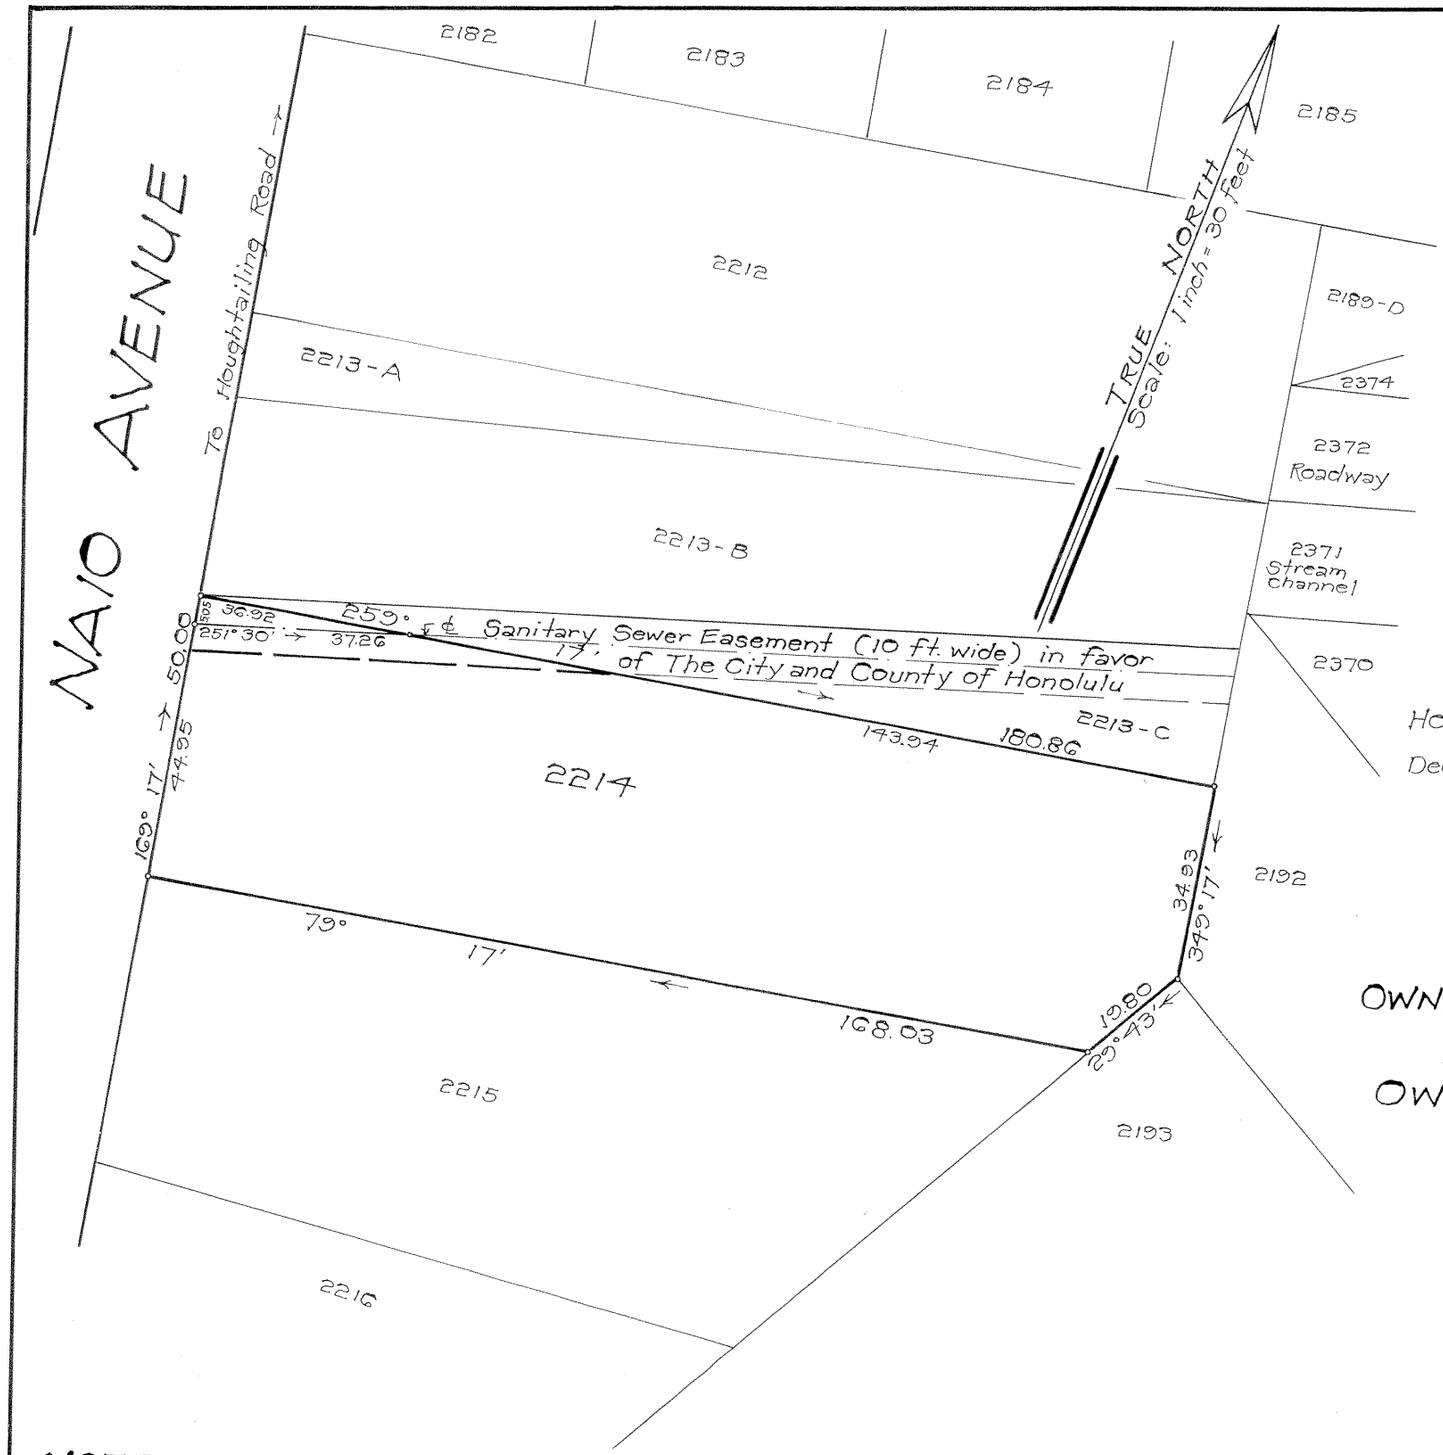

LAND COURT
STATE OF HAWAII
"McINERNY PARK TRACT"
SECTION "G"

LAND COURT APPLICATION 290

DELINEATION OF EASEMENT FOR SANITARY SEWER ACROSS LOT 2214, AS SHOWN ON MAP 30 KAPALAMA, HONOLULU, OAHU, HAWAII

HONOLULU, HAWAII
December 14, 1959

ERNEST T. NISHIHARA
REGISTERED PROFESSIONAL SURVEYOR
No. 441
HAWAII, U. S. A.

DEPARTMENT OF PUBLIC WORKS
CITY AND COUNTY OF HONOLULU
LAND DIVISION
By: Ernest T. Nishihara
Registered Professional Surveyor
Certificate Number 441-S

OWNERS: Edward Masao Nakamoto and Nora Kiyoko Nakamoto

OWNERS' CERTIFICATE OF TITLE: 50,135

AUTHORIZED AND APPROVED BY ORDER OF THE JUDGE OF THE LAND COURT DATED: APRIL 11, 1960
BY ORDER OF THE COURT:
Asst. Abraham D. V. Akana
REGISTRAR OF THE LAND COURT
Filed Apr. 7, 1960
Paul Caloff clerk

NOTE:
Area of Easement = 373 Sq. Ft.

TAX MAP KEY: 1-6-19-43

10" x 15" = 1 ft