290

MAP 211

LAND COURT

STATE OF HAWAII

"McINERNY PARK TRACT"

SECTION "G"

LAND COURT APPLICATION 290

SUBDIVISION OF LOT 2383

AS SHOWN ON MAP 205

INTO LOTS 2383-A AND 2383-B

AT KAPALAMA, HONOLULU, OAHU, HAWAII

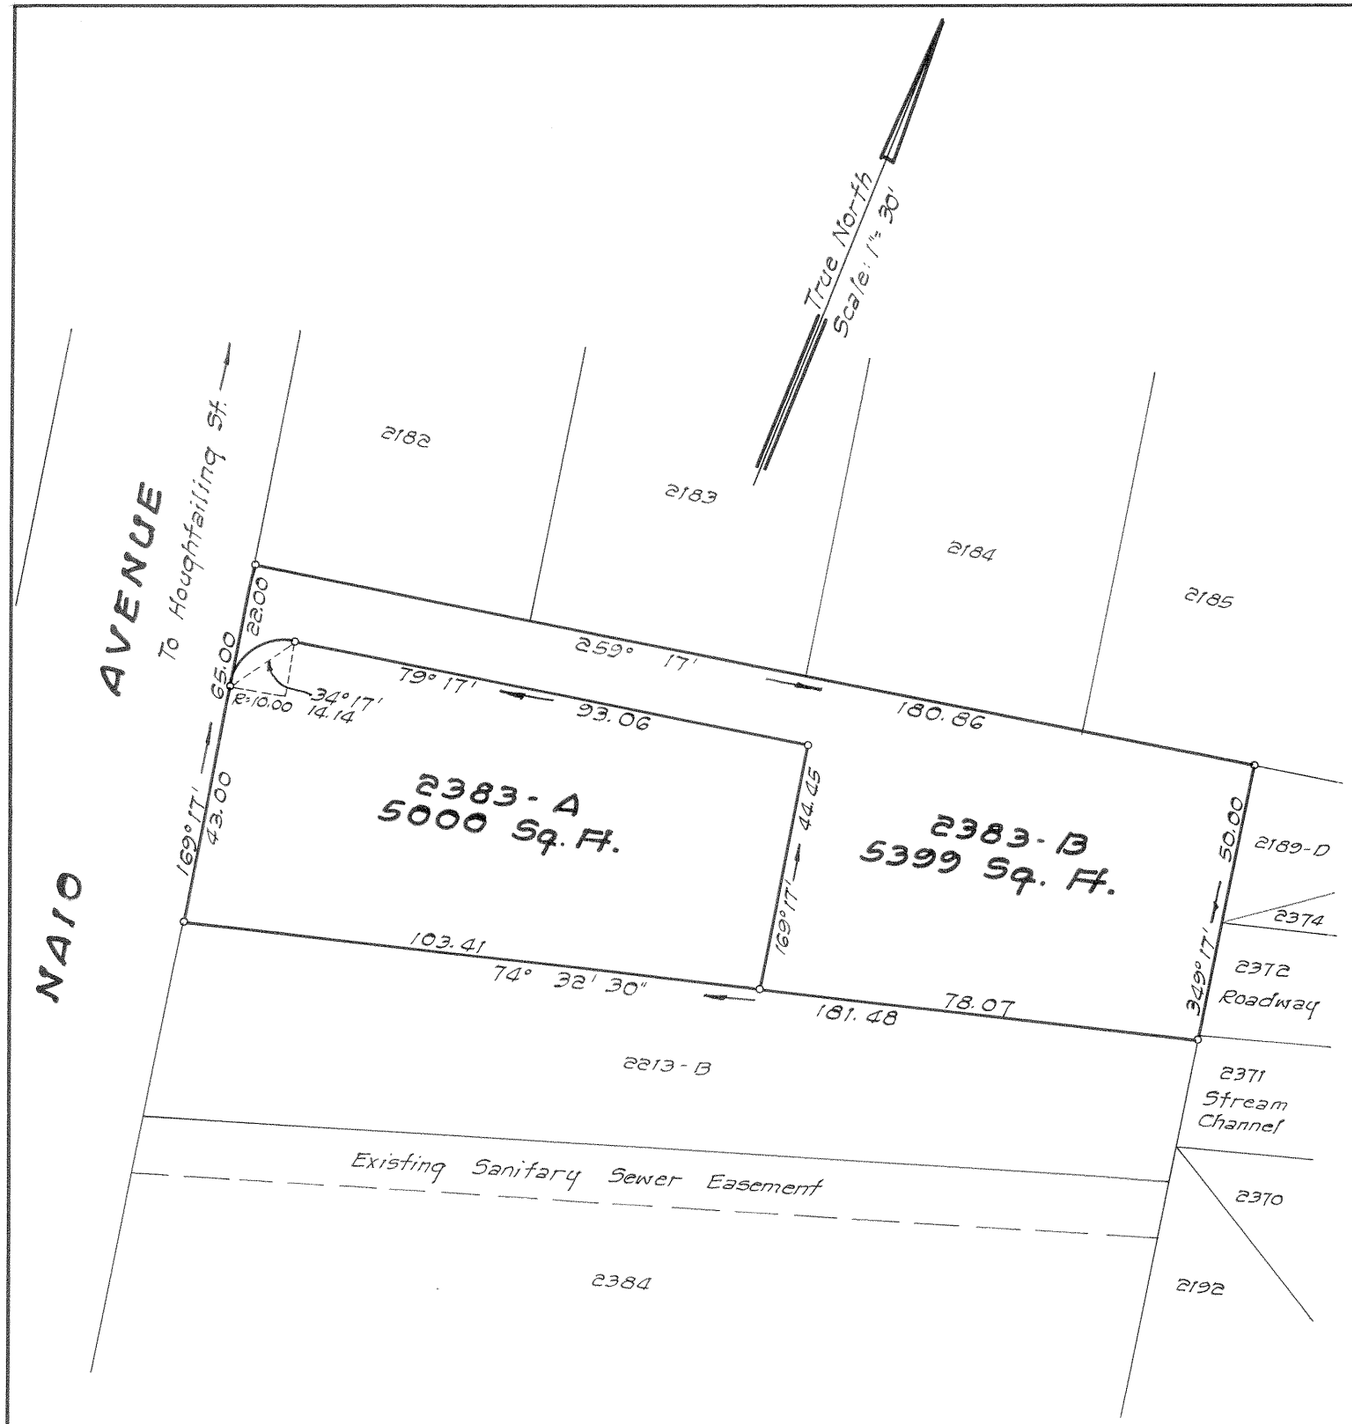

34 S. Beretania St.
Honolulu, Oahu, Hawaii
December 5, 1960

LARRY K. MATSUO
REGISTERED LAND SURVEYOR No. 739
HAWAII, U.S.A.

PARK ENGINEERING, INC.
Engineers & Surveyors
BY Larry K. Matsuo
Registered Professional Surveyor
Certificate Number 739-S

OWNER: Chew Ki Chun

OWNER'S CERTIFICATE OF TITLE : 79825

AUTHORIZED AND APPROVED BY ORDER OF THE JUDGE OF THE LAND COURT DATED: AUGUST 2, 1961
BY ORDER OF THE COURT.

REGISTRAR OF THE LAND COURT.

Filed July 26, 1961
Rudolph K. Espinda
Assistant Registrar

Tax Map Key: 1-6-19

10" x 15" = 1.0 ¢