MAP 212

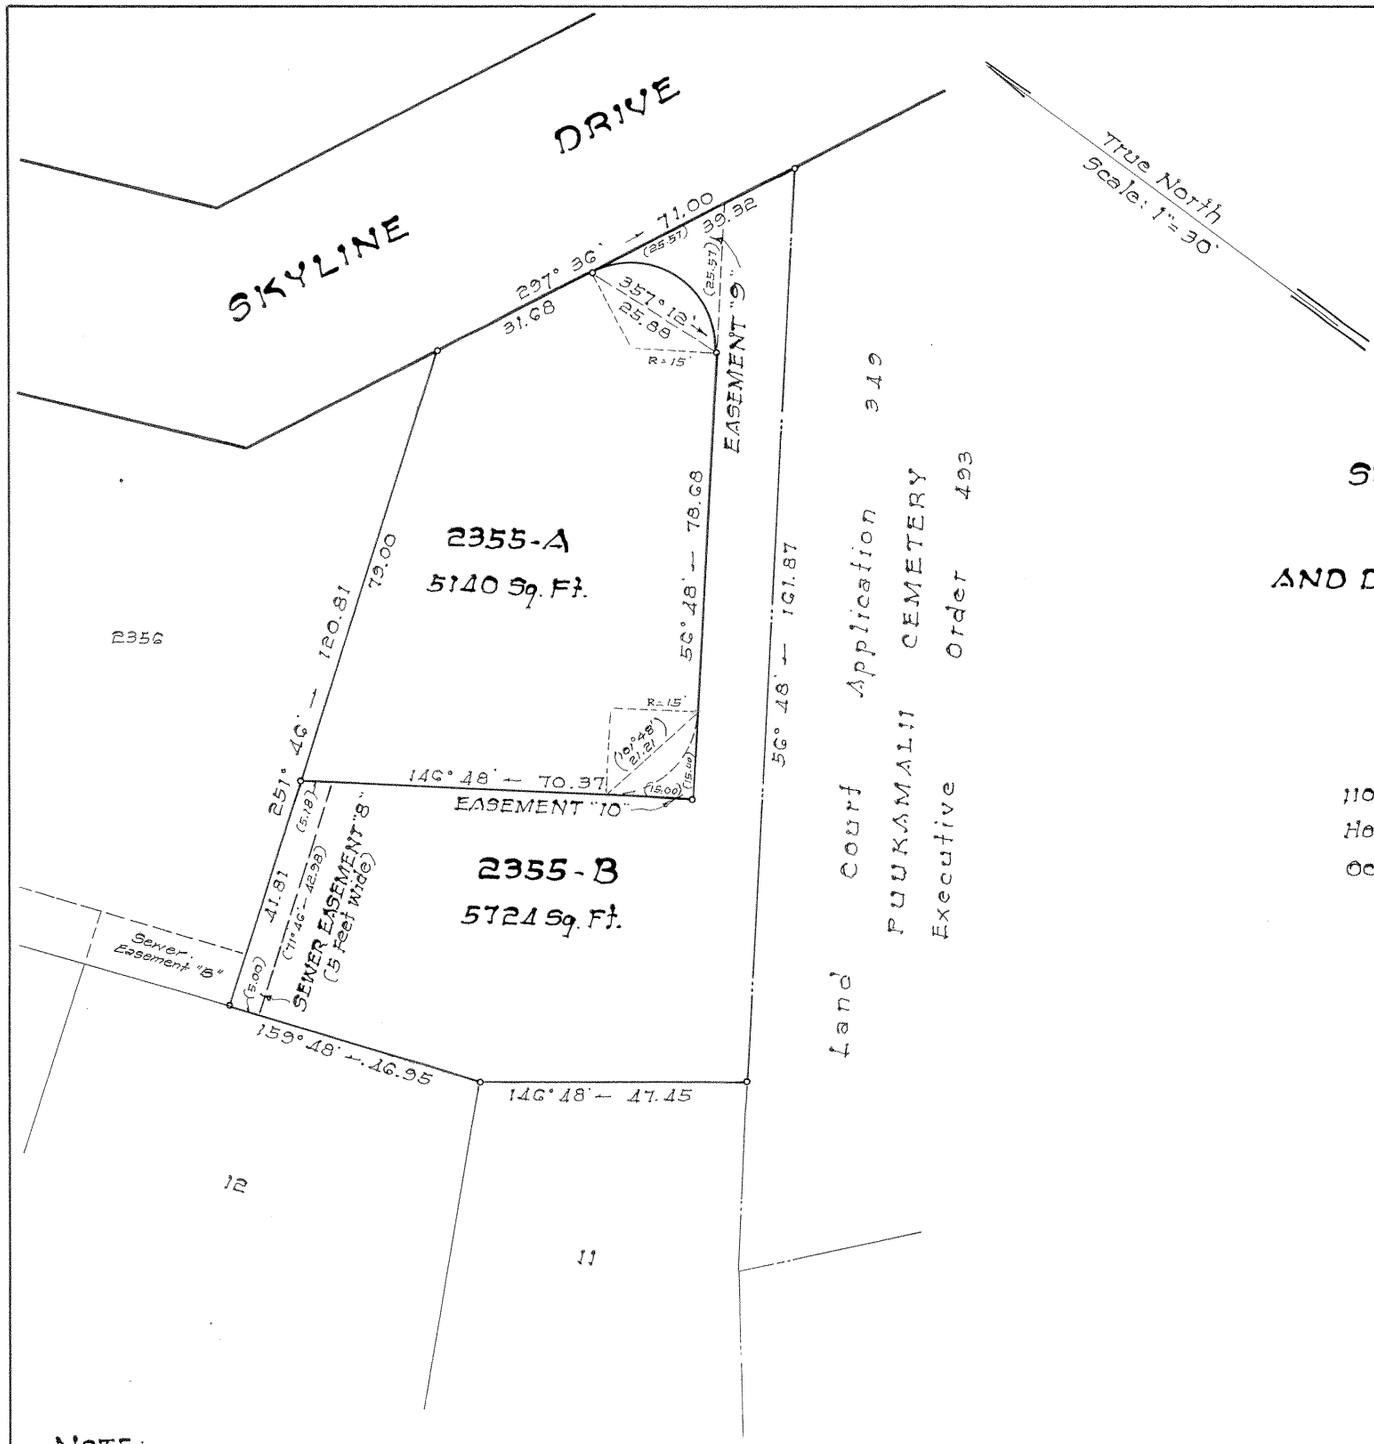

LAND COURT

STATE OF HAWAII

LAND COURT APPLICATION 290
BLOCK 4, SECTION "C"

SUBDIVISION OF LOT 2355, AS SHOWN ON MAP 185
INTO LOTS 2355-A AND 2355-B
AND DESIGNATION OF EASEMENTS "8", "9" AND "10"
AT KAPALAMA, HONOLULU, OAHU, HAWAII

1109 Bethel Street
Honolulu, Hawaii.
Oct. 20, 1961

ERNEST K. H. PARK
REGISTERED LAND SURVEYOR
No. 503-9
HAWAII, U.S.A.

ERNEST PARK & ASSOCIATES
Engineering & Surveying

BY: Ernest K. H. Park
Surveyor and Maker of Plan
Registered certificate 503-9

OWNER: Ishii Ugeda

OWNER'S CERTIFICATE OF TITLE: 15749

AUTHORIZED AND APPROVED BY ORDER OF THE
JUDGE OF THE LAND COURT DATED DECEMBER 7, 1961
BY ORDER OF THE COURT

REGISTRAR OF THE LAND COURT

NOTE:
Area of Easement "8" = 212 Sq. Ft.
Area of Easement "9" = 150 Sq. Ft.
Area of Easement "10" = 48 Sq. Ft.

Filed Dec. 6, 1961 Paul Coloff Clerk

Tax Map Key: 1-6-13:28

10" x 15" = 1.2 ¢