290

MAP 226

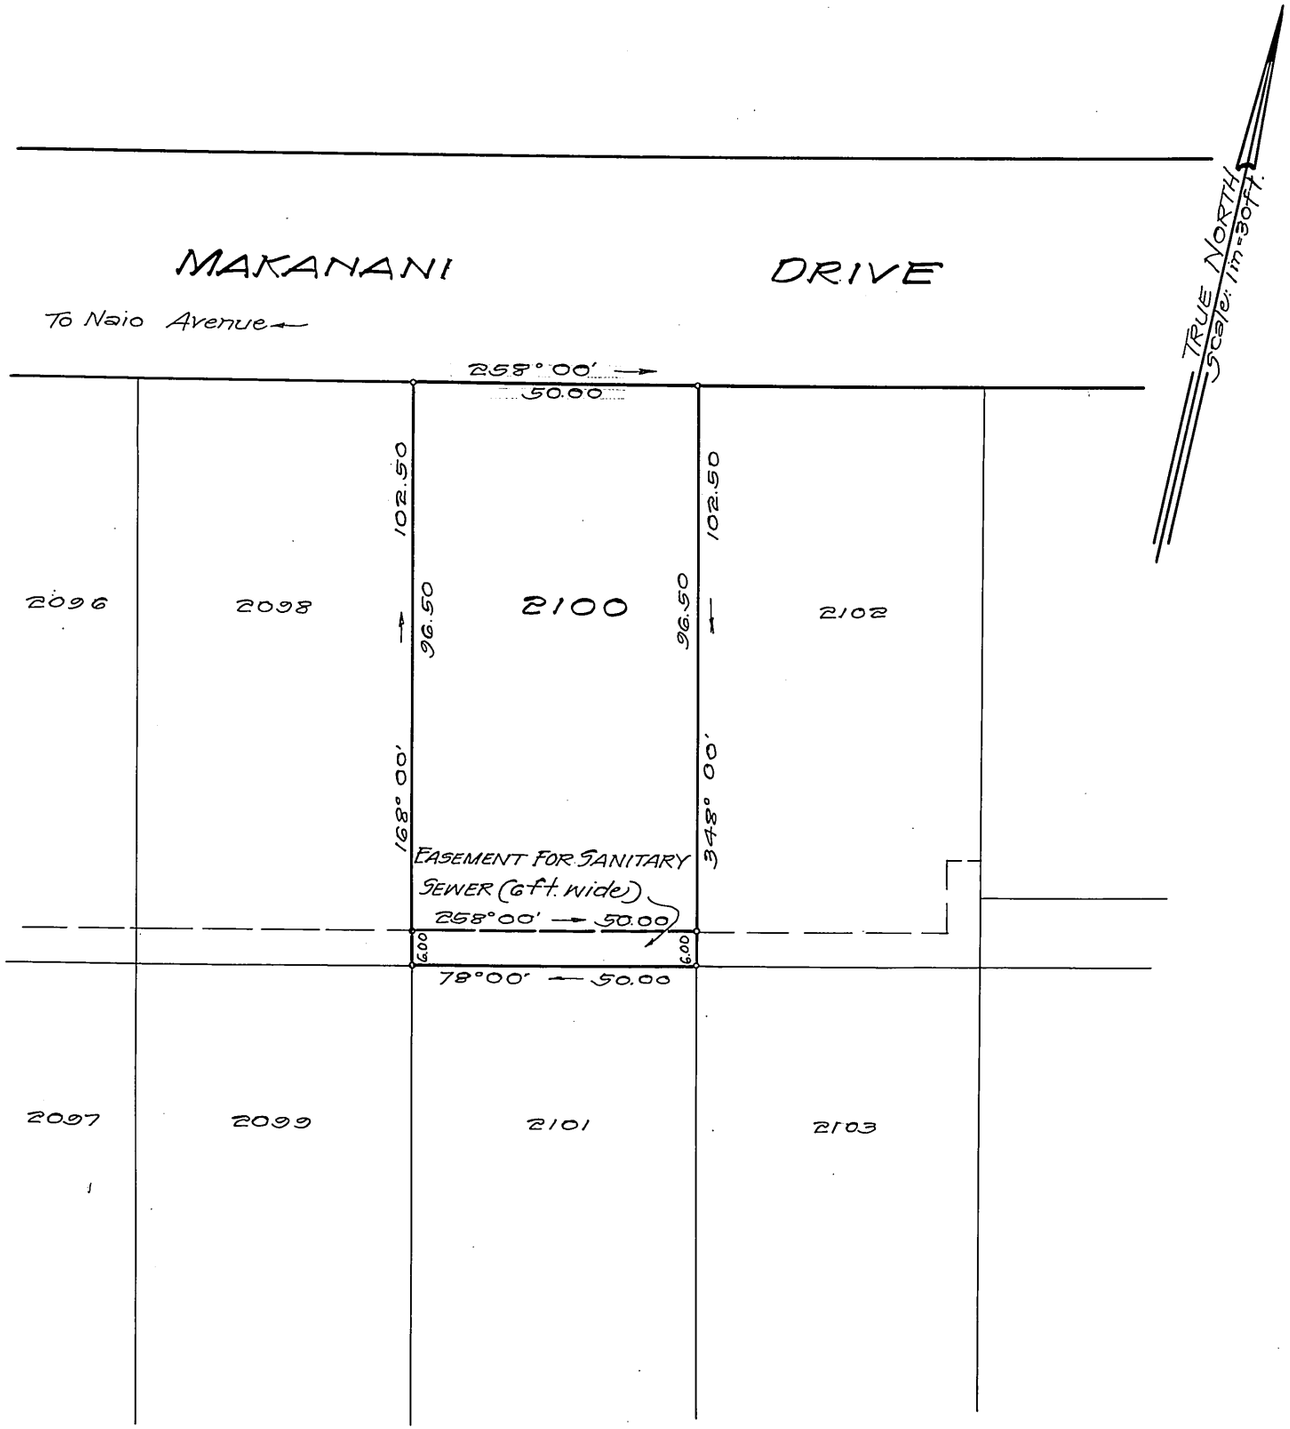

NOTE: AREA OF EASEMENT = 300 Sq. Ft.

LAND COURT
STATE OF HAWAII

LAND COURT APPLICATION 290

SECTION G, McINERNY PARK TRACT
DELINEATION OF EASEMENT FOR SANITARY SEWER OVER AND ACROSS LOT 2100 AS SHOWN ON MAP 30 AT KAPALAMA, HONOLULU, OAHU, HAWAII

Honolulu, Hawaii
August 10, 1965

TAKEO MORISATO
REGISTERED PROFESSIONAL SURVEYOR
No. 611
HAWAII, U.S.A.

DEPARTMENT OF PUBLIC WORKS
CITY AND COUNTY OF HONOLULU
DIVISION OF LAND SURVEY AND ACQUISITION

By: Takeo Morisato
Registered Professional Surveyor
Certificate Number 611-S

OWNERS: Bernice Dawson Fernandez and Frank Kalani
OWNERS' CERTIFICATE OF TITLE: 21,183

AUTHORIZED AND APPROVED BY ORDER OF THE JUDGE OF THE LAND COURT DATED: MARCH 2, 1966
BY ORDER OF THE COURT

Rudolph K. Espinda
REGISTRAR OF THE LAND COURT

Filed February 9, 1966
James A. Smith
Deputy Registrar

TAX MAP KEY: 1-6-19:11

Parcel 64, I.D. 28
Kam Heights Sewers, Sec. II

10" X 15" = 1 SQ. FT.