290

MAP 257

LAND COURT

STATE OF HAWAII

LAND COURT APPLICATION 290

McINERNY PARK TRACT
BLOCK 5, SECTION "D"

DELINEATION OF EASEMENT
FOR SANITARY SEWER OVER AND ACROSS LOT 2309
AS SHOWN ON MAP 30
AT KAPALAMA, HONOLULU, OAHU, HAWAII

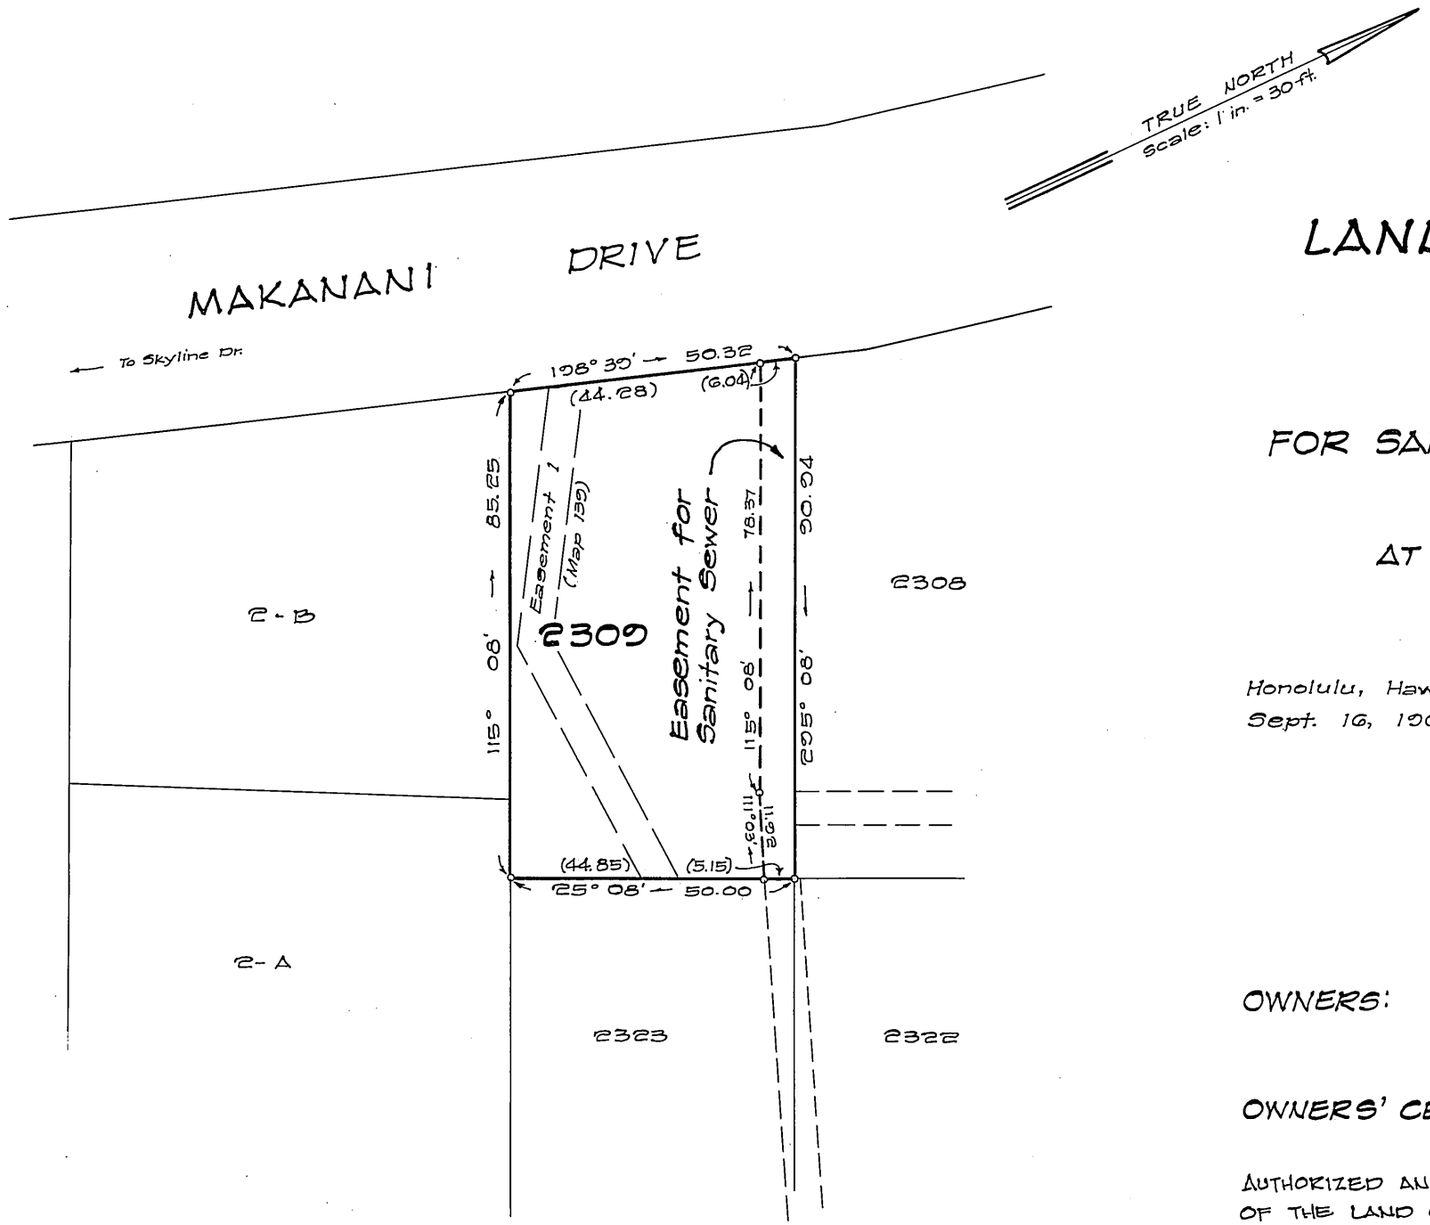

Honolulu, Hawaii
Sept. 16, 1965

TAKEO MORISATO
REGISTERED PROFESSIONAL SURVEYOR
No. 611
HAWAII, U.S.A.

DEPARTMENT OF PUBLIC WORKS
CITY AND COUNTY OF HONOLULU
DIVISION OF LAND SURVEY AND ACQUISITION

By: Takeo Morisato
Registered Professional Surveyor
Certificate Number 611-S

OWNERS: Tadashi Shiira and
Eleanor Kiyoko Shiira

OWNERS' CERTIFICATE OF TITLE: 86,542

AUTHORIZED AND APPROVED BY ORDER OF THE JUDGE
OF THE LAND COURT DATED: APRIL 18, 1966
BY ORDER OF THE COURT

Rudolph K. Espinda
REGISTRAR OF THE LAND COURT

NOTE:

AREA OF EASEMENT = 538 Sq. Ft.

Filed Mar. 28, 1966 Paul Cozloff

TAX MAP KEY: 1-6-20: 3

Parcel 11, I.D. # 28
Kam. Heights Sewers, Section II

10"X15"=1 SQ. FT.