MAP 281

LAND COURT

STATE OF HAWAII

LAND COURT APPLICATION 290

McINERNY PARK TRACT
SECTION "G"

DELINEATION OF EASEMENT
FOR SANITARY SEWER PURPOSES
OVER AND ACROSS LOTS 2166 AND 2167-A
AS SHOWN ON MAPS 30 AND 104 RESPECTIVELY
AT KAPALAMA, HONOLULU, OAHU, HAWAII

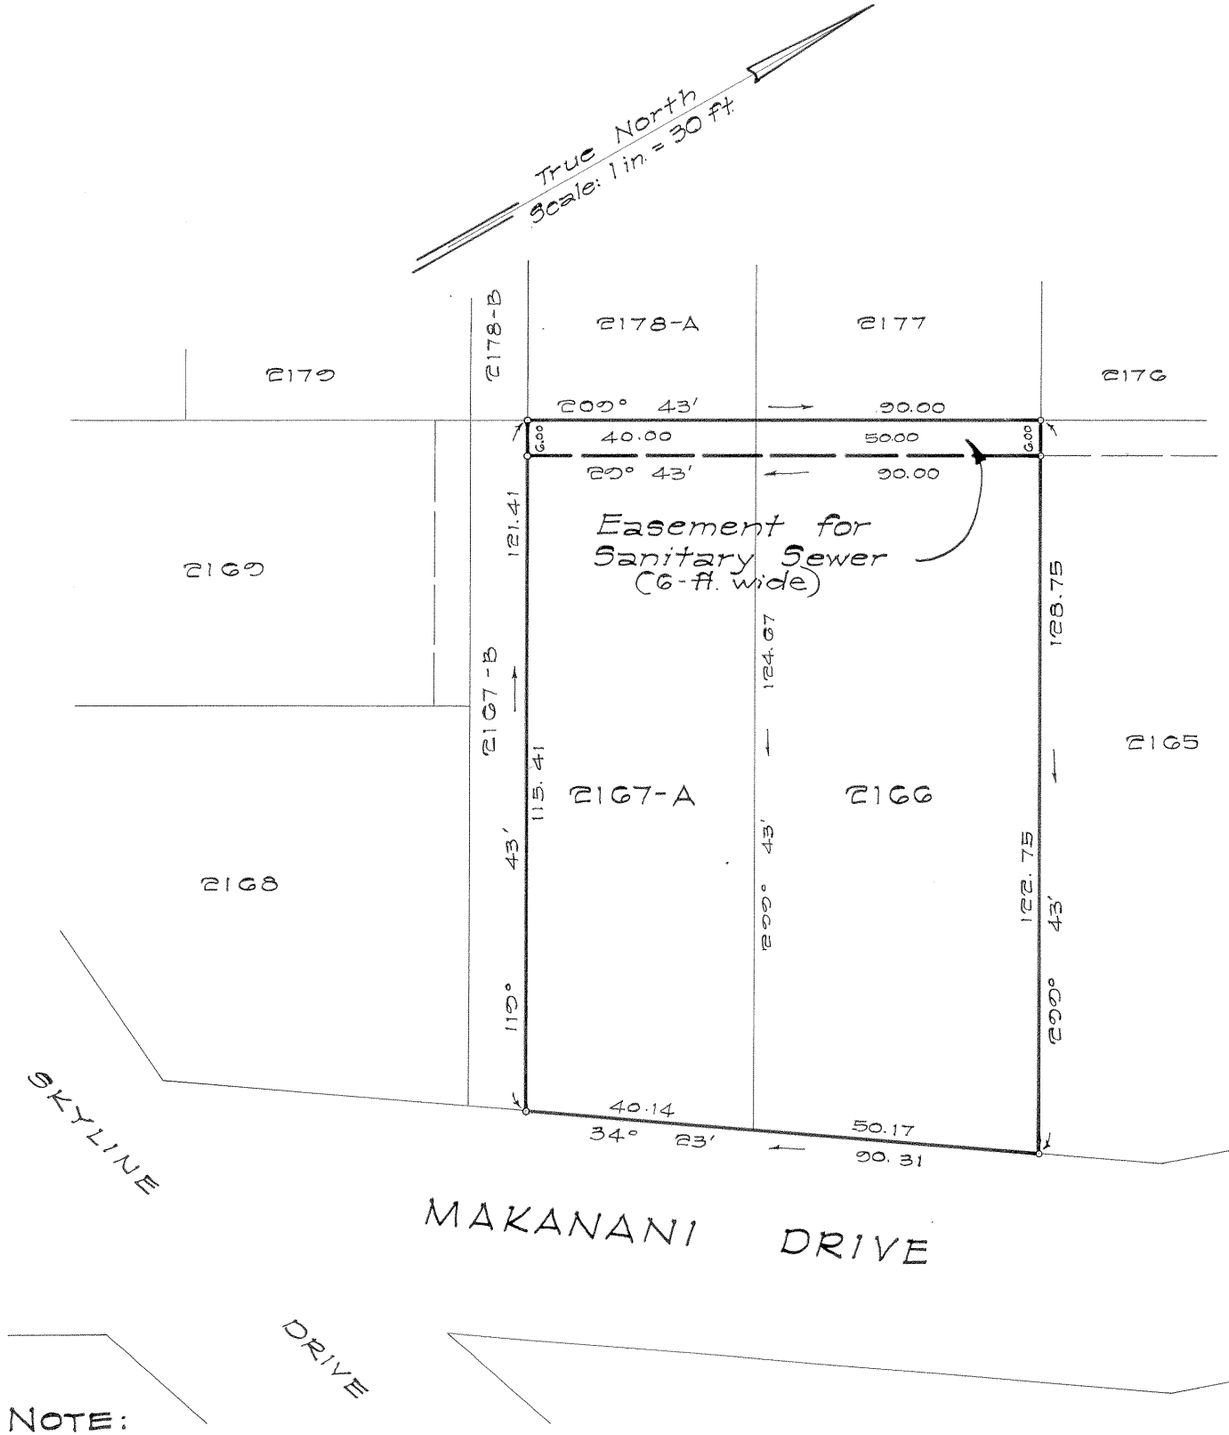

Honolulu, Hawaii
Sept. 22, 1965

TAKEO MORISATO
REGISTERED PROFESSIONAL SURVEYOR
No. 611
HAWAII, U.S.A.

DEPARTMENT OF PUBLIC WORKS
CITY AND COUNTY OF HONOLULU
DIVISION OF LAND SURVEY AND ACQUISITION

By: Takeo Morisato
Registered Professional Surveyor
Certificate Number 611-S

Owner : Katherine Kauhane Ching

Owner's Certificates of Title : 22,583 and 22,517

AUTHORIZED AND APPROVED BY ORDER OF THE JUDGE
OF THE LAND COURT DATED: JULY 12, 1966
BY ORDER OF THE COURT

Rudolph K. Espinda
REGISTRAR OF THE LAND COURT

NOTE:

AREA OF EASEMENT = 540 Sq. Ft.

Filed June 21, 1966 Paul Ozloffm

TAX MAP KEY: 1-6-10: 106

Parcel 104, I.D. No. 28
Kam. Heights Sewers, Section II

10" x 15" = 1 Sq. Ft.