290

MAP 282

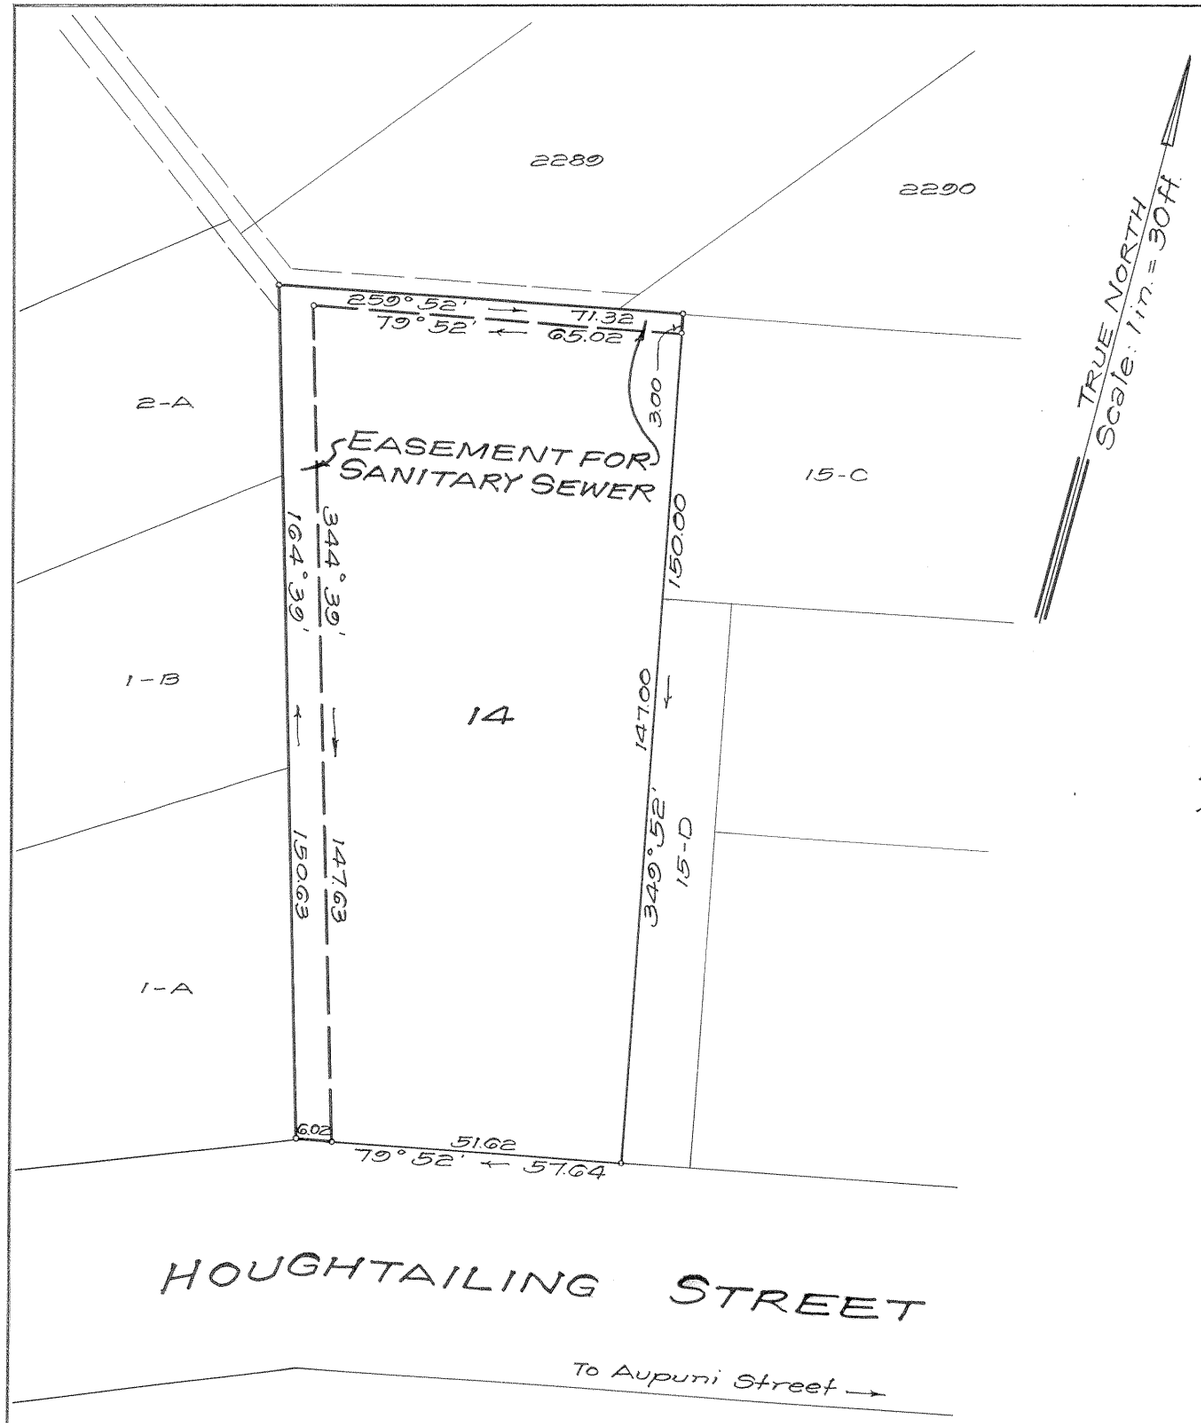

LAND COURT
STATE OF HAWAII

LAND COURT APPLICATION 290
MCINERNY PARK TRACT
BLOCK 5, SECTION "B"

DELINEATION OF EASEMENT
FOR SANITARY SEWER OVER AND ACROSS LOT 14
AS SHOWN ON MAP 3

AT KAPALAMA, HONOLULU, OAHU, HAWAII

Honolulu, Hawaii
August 10, 1965

TAKEO MORISATO
REGISTERED PROFESSIONAL SURVEYOR
No. 611
HAWAII, U.S.A.

DEPARTMENT OF PUBLIC WORKS
CITY AND COUNTY OF HONOLULU
DIVISION OF LAND SURVEY AND ACQUISITION

By: Takeo Morisato
Registered Professional Surveyor
Certificate Number 611-S

OWNER: Hajime Fujimoto

Owner's Certificate of Title 23,475

AUTHORIZED AND APPROVED BY ORDER OF THE JUDGE
OF THE LAND COURT DATED: JULY 12, 1966
BY ORDER OF THE COURT

Rudolph K. Espinda
REGISTRAR OF THE LAND COURT

NOTE:
AREA OF EASEMENT = 1,098 Sq. Ft.

Filed June 21, 1966 Paul Cozloff

TAX MAP KEY: 1-6-18-6

Parcel 27, I.D. No. 24
Kam Hts. Sewers, Section I

10" X 15" = 1 SQ. FT.

2