290

MAP 306

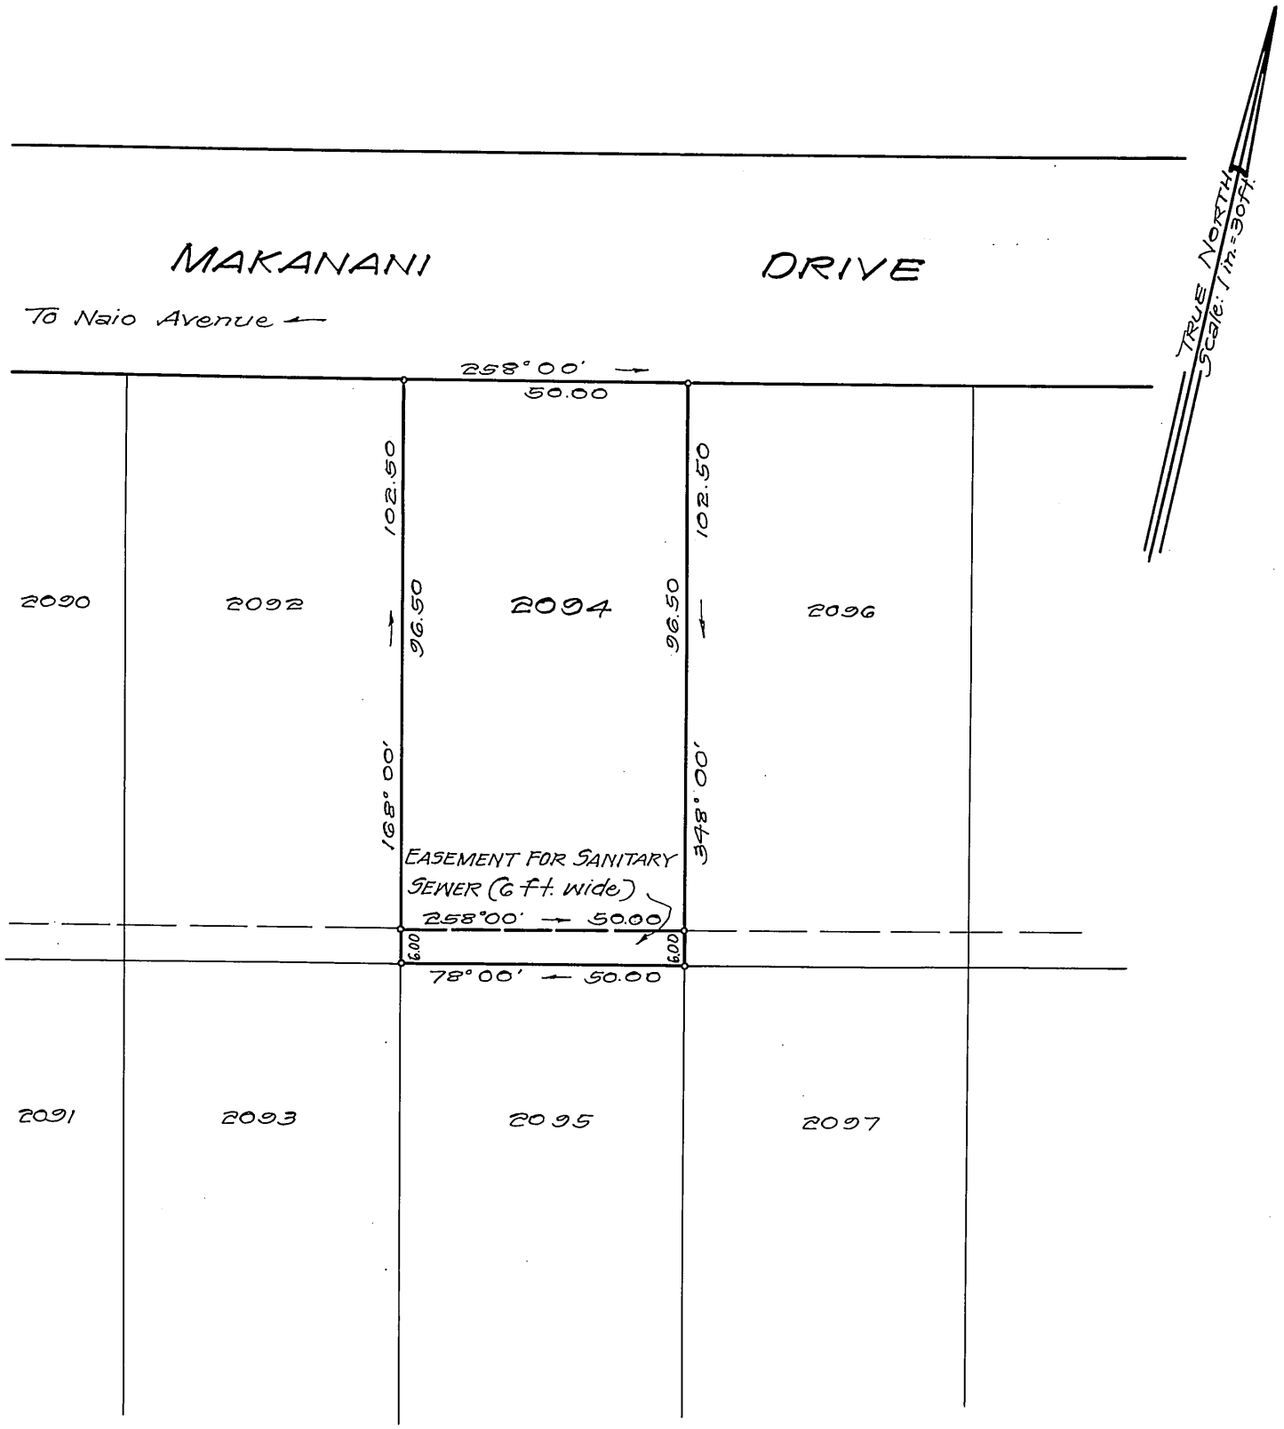

LAND COURT
STATE OF HAWAII

LAND COURT APPLICATION 290
SECTION G, McINERNY PARK TRACT
DELINEATION OF EASEMENT FOR SANITARY SEWER
OVER AND ACROSS LOT 2094 AS SHOWN ON MAP 30
AT KAPALAMA, HONOLULU, OAHU, HAWAII

Honolulu, Hawaii
August 10, 1965

TAKEO MORISATO
REGISTERED PROFESSIONAL SURVEYOR
No. 611
HAWAII, U.S.A.

DEPARTMENT OF PUBLIC WORKS
CITY AND COUNTY OF HONOLULU
DIVISION OF LAND SURVEY AND ACQUISITION

By: Takeo Morisato
Registered Professional Surveyor
Certificate Number 611-S

OWNER: Kenneth Goo
OWNER'S CERTIFICATE OF TITLE: 89,330

AUTHORIZED AND APPROVED BY ORDER OF THE JUDGE
OF THE LAND COURT DATED: OCTOBER 11, 1966
BY ORDER OF THE COURT

Rudolph K. Espinda
REGISTRAR OF THE LAND COURT

NOTE:
AREA OF EASEMENT = 300 Sq. Ft.

Filed July 11, 1966 Paul Cajloff

TAX MAP KEY: 1-6-19:9

Parcel 61, I.D. No. 28
Kam Heights Sewers, Sec. II

10" X 15" = 1 SQ. FT.

4