290

MAP 308

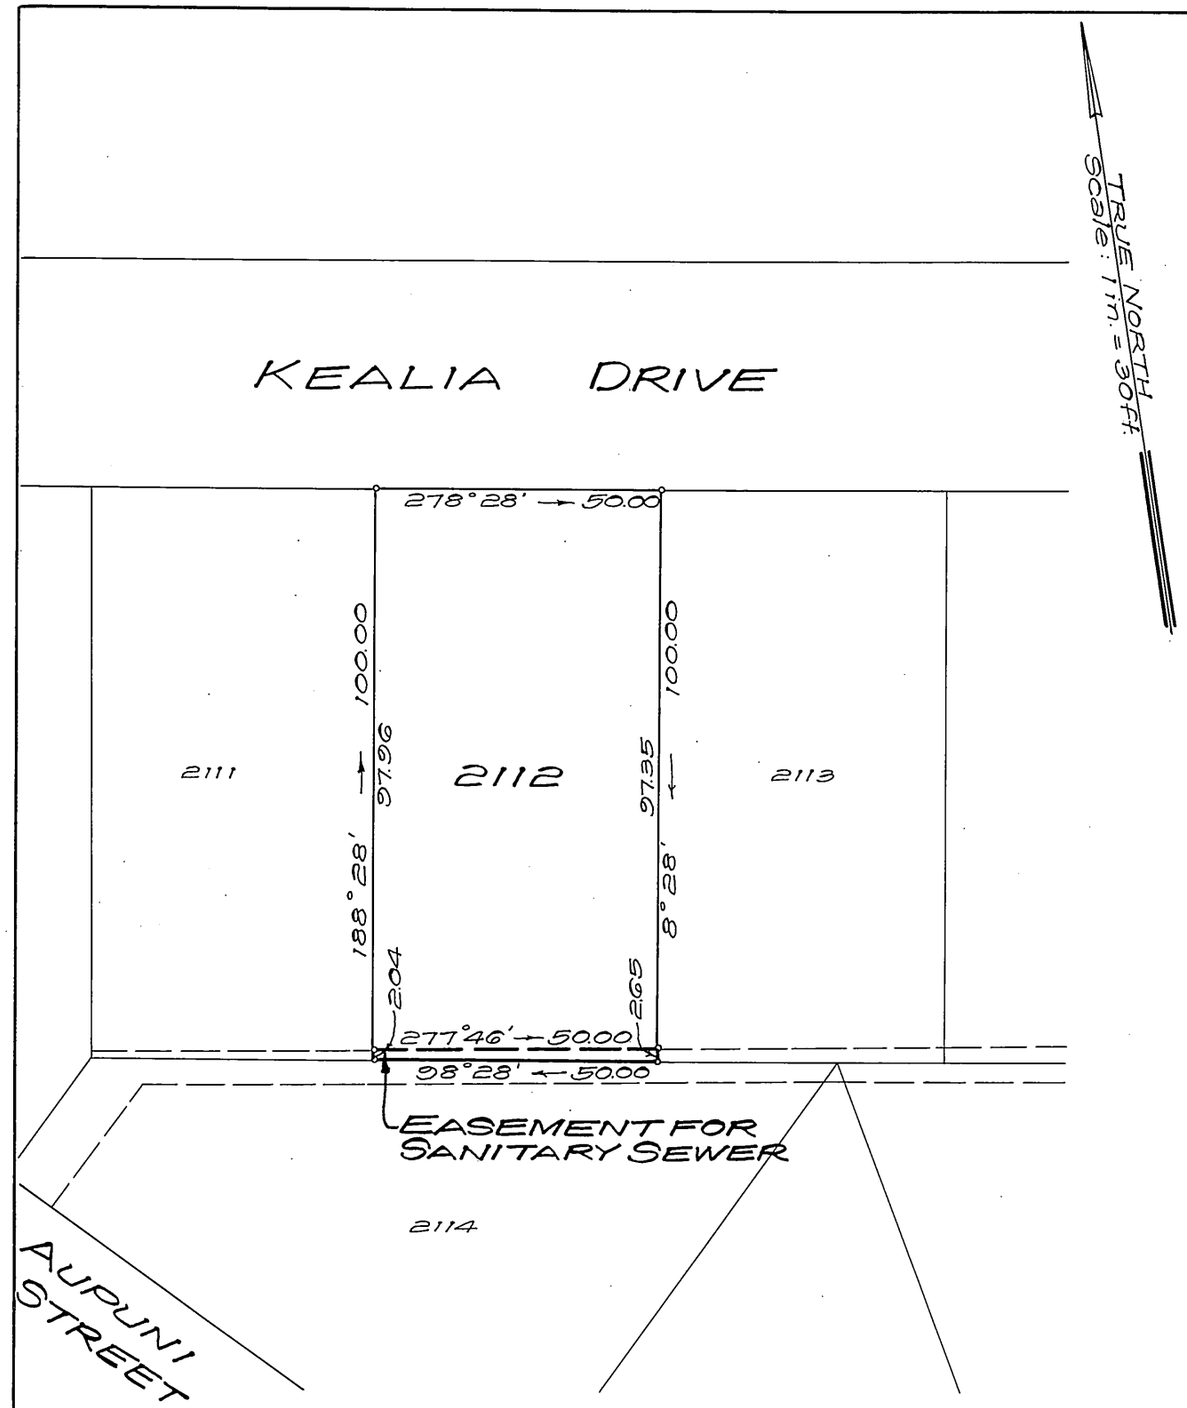

NOTE:
AREA OF EASEMENT = 117 Sq. Ft.

LAND COURT
STATE OF HAWAII

LAND COURT APPLICATION 290
McINERNY PARK TRACT
SECTION "G"

DELINEATION OF EASEMENT
FOR SANITARY SEWER OVER AND ACROSS LOT 2112
AS SHOWN ON MAP 30

AT KAPALAMA, HONOLULU, OAHU, HAWAII

Honolulu, Hawaii
Sept. 22, 1965

TAKEO MORISATO
REGISTERED PROFESSIONAL SURVEYOR
No. 611
HAWAII, U.S.A.

DEPARTMENT OF PUBLIC WORKS
CITY AND COUNTY OF HONOLULU
DIVISION OF LAND SURVEY AND ACQUISITION

Takeo Morisato
By: Registered Professional Surveyor
Certificate Number 611-S

OWNERS: Charles Paul Smith and Mathilda Leandro Smith, and Barbara Louise Smith

Owners' Certificate of Title: 104,790

AUTHORIZED AND APPROVED BY ORDER OF THE JUDGE
OF THE LAND COURT DATED: OCTOBER 11, 1966
BY ORDER OF THE COURT

Rudolph K. Espinda
REGISTRAR OF THE LAND COURT

Filed July 13, 1966 Paul Cogloff or

TAX MAP KEY: 1-6-18-83

Parcel 50, I. D. No. 24
Kam Hts. Sewers, Section I

10" X 15" = 1 SQ. FT.

3