290

MAP 310

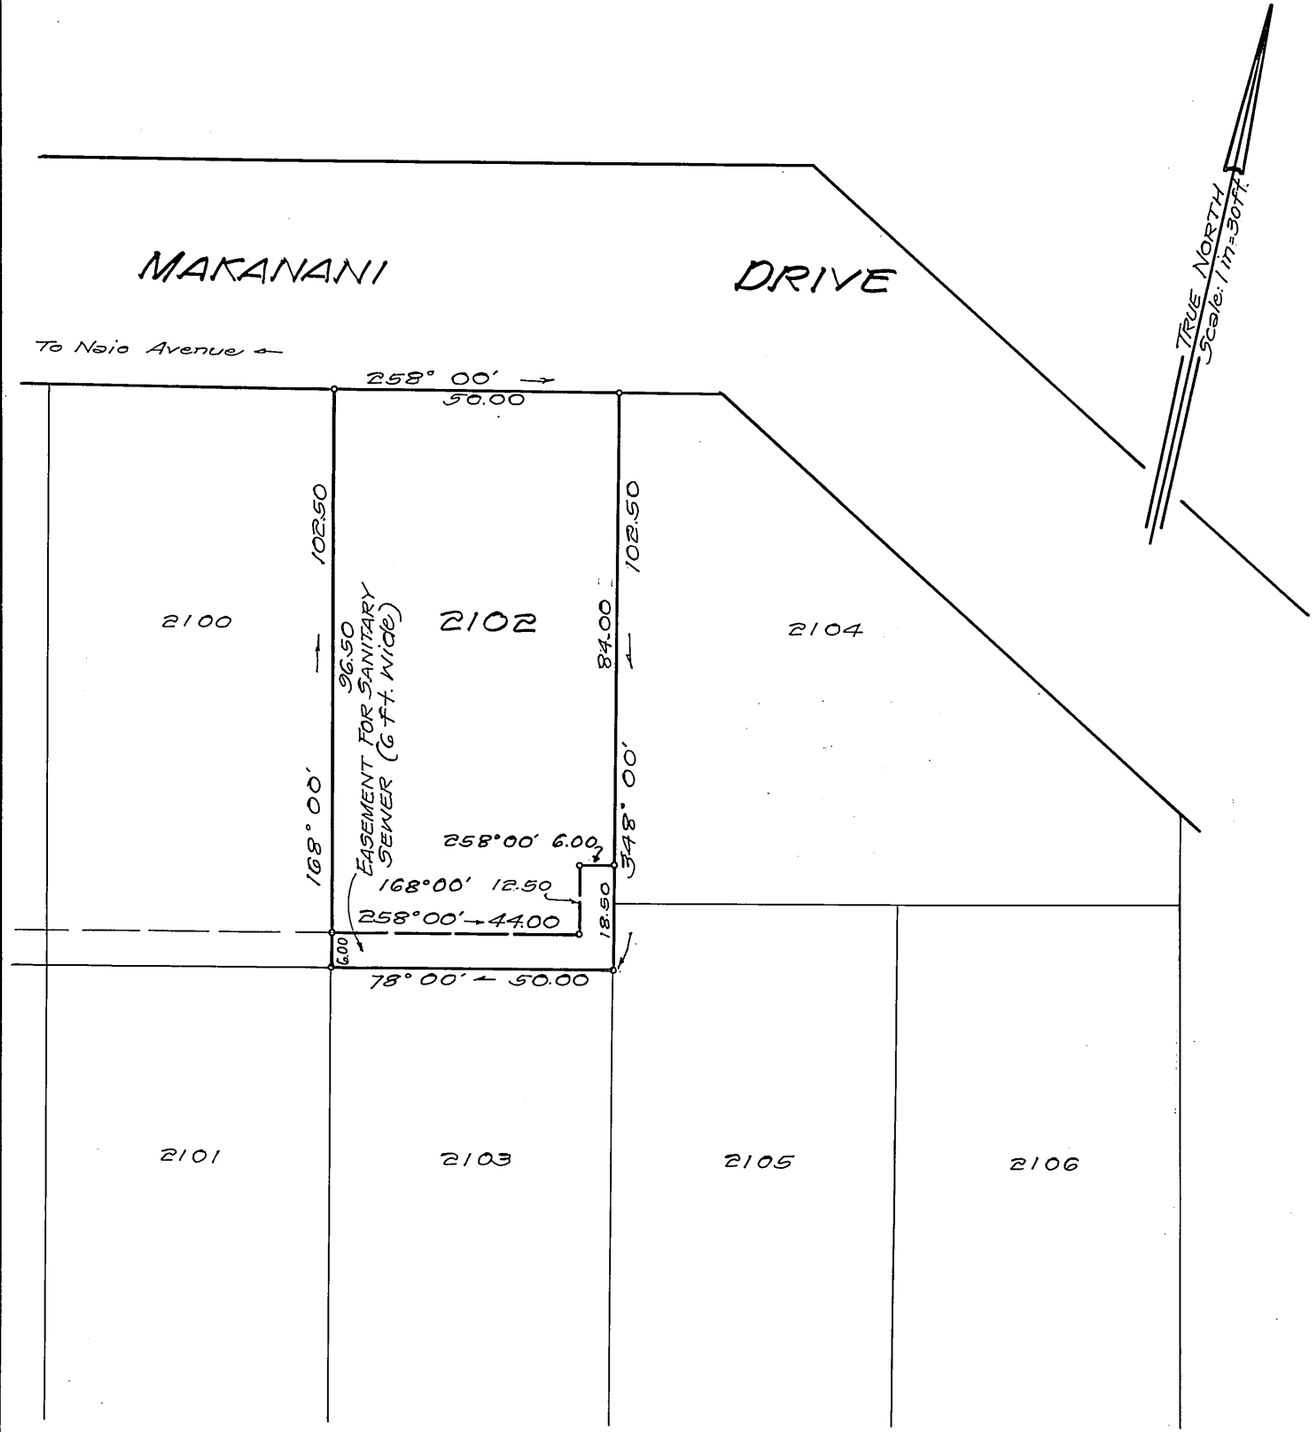

NOTE:
AREA OF EASEMENT = 375 Sq. Ft.

LAND COURT
STATE OF HAWAII

LAND COURT APPLICATION 290
SECTION G, McINERNY PARK TRACT
DELINEATION OF EASEMENT FOR SANITARY SEWER OVER AND ACROSS LOT 2102 AS SHOWN ON MAP 30 AT KAPALAMA, HONOLULU, OAHU, HAWAII

Honolulu, Hawaii
August 10, 1965

TAKEO MORISATO
REGISTERED PROFESSIONAL SURVEYOR
No. 611
HAWAII, U.S.A.

DEPARTMENT OF PUBLIC WORKS
CITY AND COUNTY OF HONOLULU
DIVISION OF LAND SURVEY AND ACQUISITION

By: Takeo Morisato
Registered Professional Surveyor
Certificate Number 611-S

OWNER: Samuel Leong Mau
OWNER'S CERTIFICATE OF TITLE: 22,874

AUTHORIZED AND APPROVED BY ORDER OF THE JUDGE OF THE LAND COURT DATED: OCTOBER 11, 1966
BY ORDER OF THE COURT

Rudolph K. Espinda
REGISTRAR OF THE LAND COURT

Filed July 13, 1966 Paul Cozloff

TAX MAP KEY: 1-6-19:12

Parcel 65, I.D. No. 28
Kam Heights Sewers, Sec. II

10" X 15" = 1 SQ. FT.

2