MAP 313

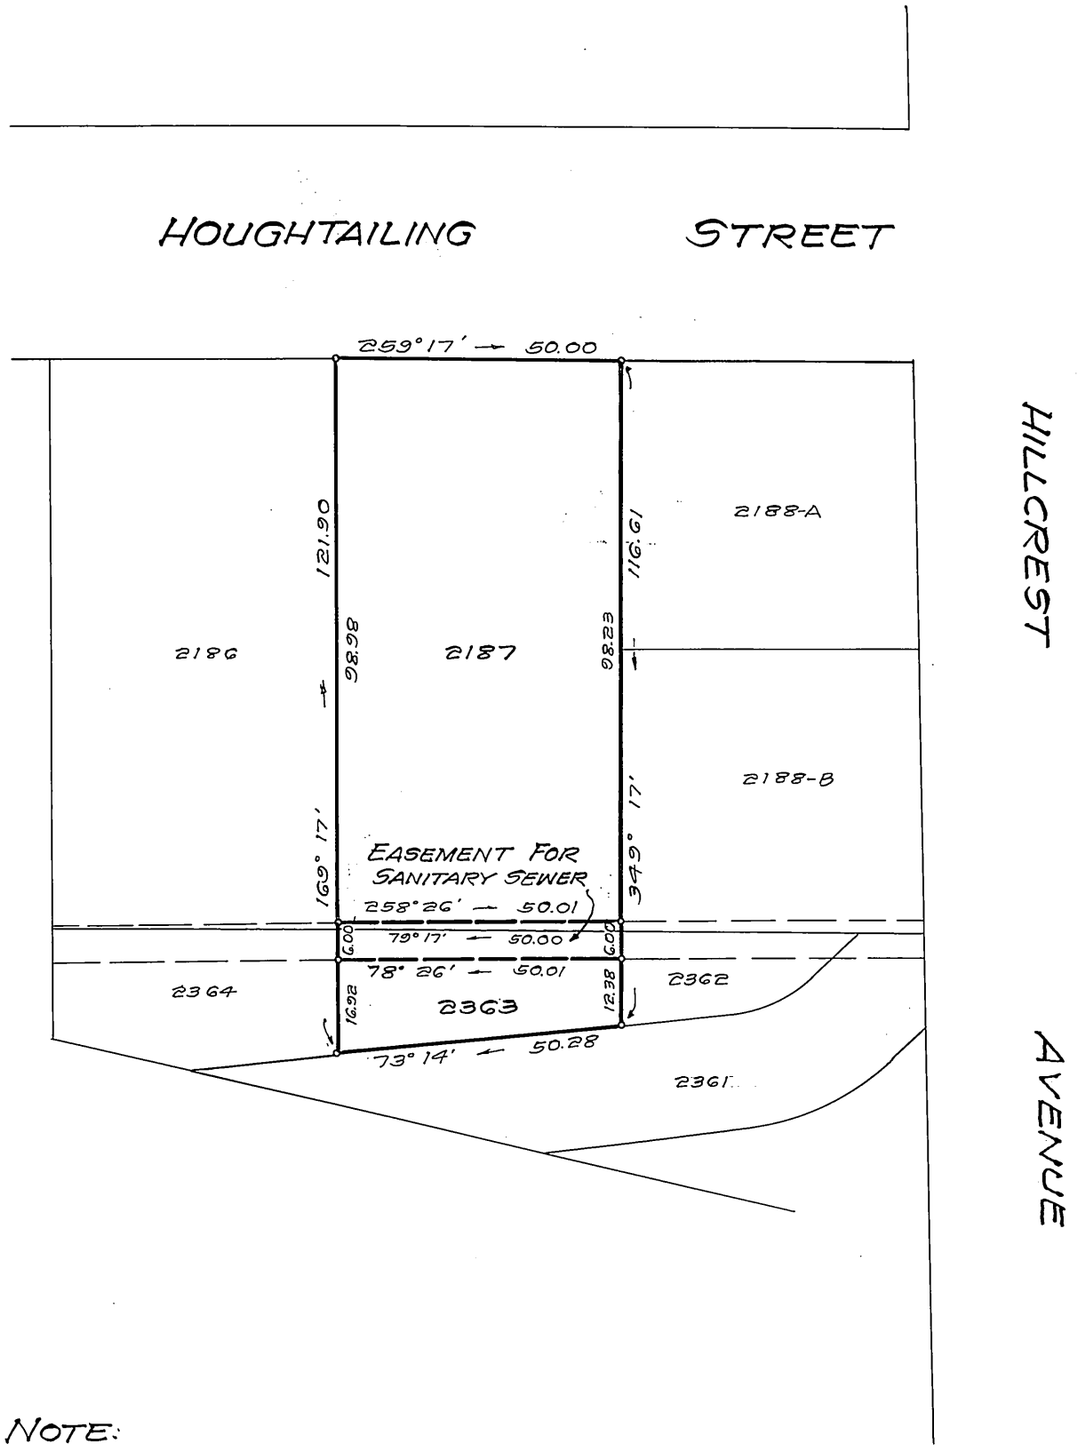

NOTE:

AREA OF EASEMENT = 300 Sq. Ft.

TRUE NORTH
Scale: 1 in. = 30 ft.

LAND COURT

STATE OF HAWAII

LAND COURT APPLICATION 290

McINERNY PARK TRACT
SECTION G

DELINEATION OF EASEMENT FOR SANITARY SEWER OVER AND ACROSS LOT 2363 AS SHOWN ON MAP 187 AND LOT 2187 AS SHOWN ON MAP 30 AT KAPALAMA, HONOLULU, OAHU, HAWAII

Honolulu, Hawaii
Sept. 22, 1965

TAKEO MORISATO
REGISTERED PROFESSIONAL SURVEYOR
No. 611
HAWAII, U.S.A.

DEPARTMENT OF PUBLIC WORKS
CITY AND COUNTY OF HONOLULU
DIVISION OF LAND SURVEY AND ACQUISITION

By: Takeo Morisato
Registered Professional Surveyor
Certificate Number 611-S

OWNERS: Henry Sin Wai Young and Nancy Kawano Young
OWNERS' CERTIFICATE OF TITLE: 58,743 and 69,148

AUTHORIZED AND APPROVED BY ORDER OF THE JUDGE OF THE LAND COURT DATED: OCTOBER 13, 1966
BY ORDER OF THE COURT

Rudolph K. Espinda
REGISTRAR OF THE LAND COURT

Filed July 15, 1966 Paul Cozloff

TAX MAP KEY: 1-6-19:29

Parcel 88, I.D. No. 28
Kam Heights Sewers, Sec. II

10" X 15" = 1 Sq. Ft.