MAP 315

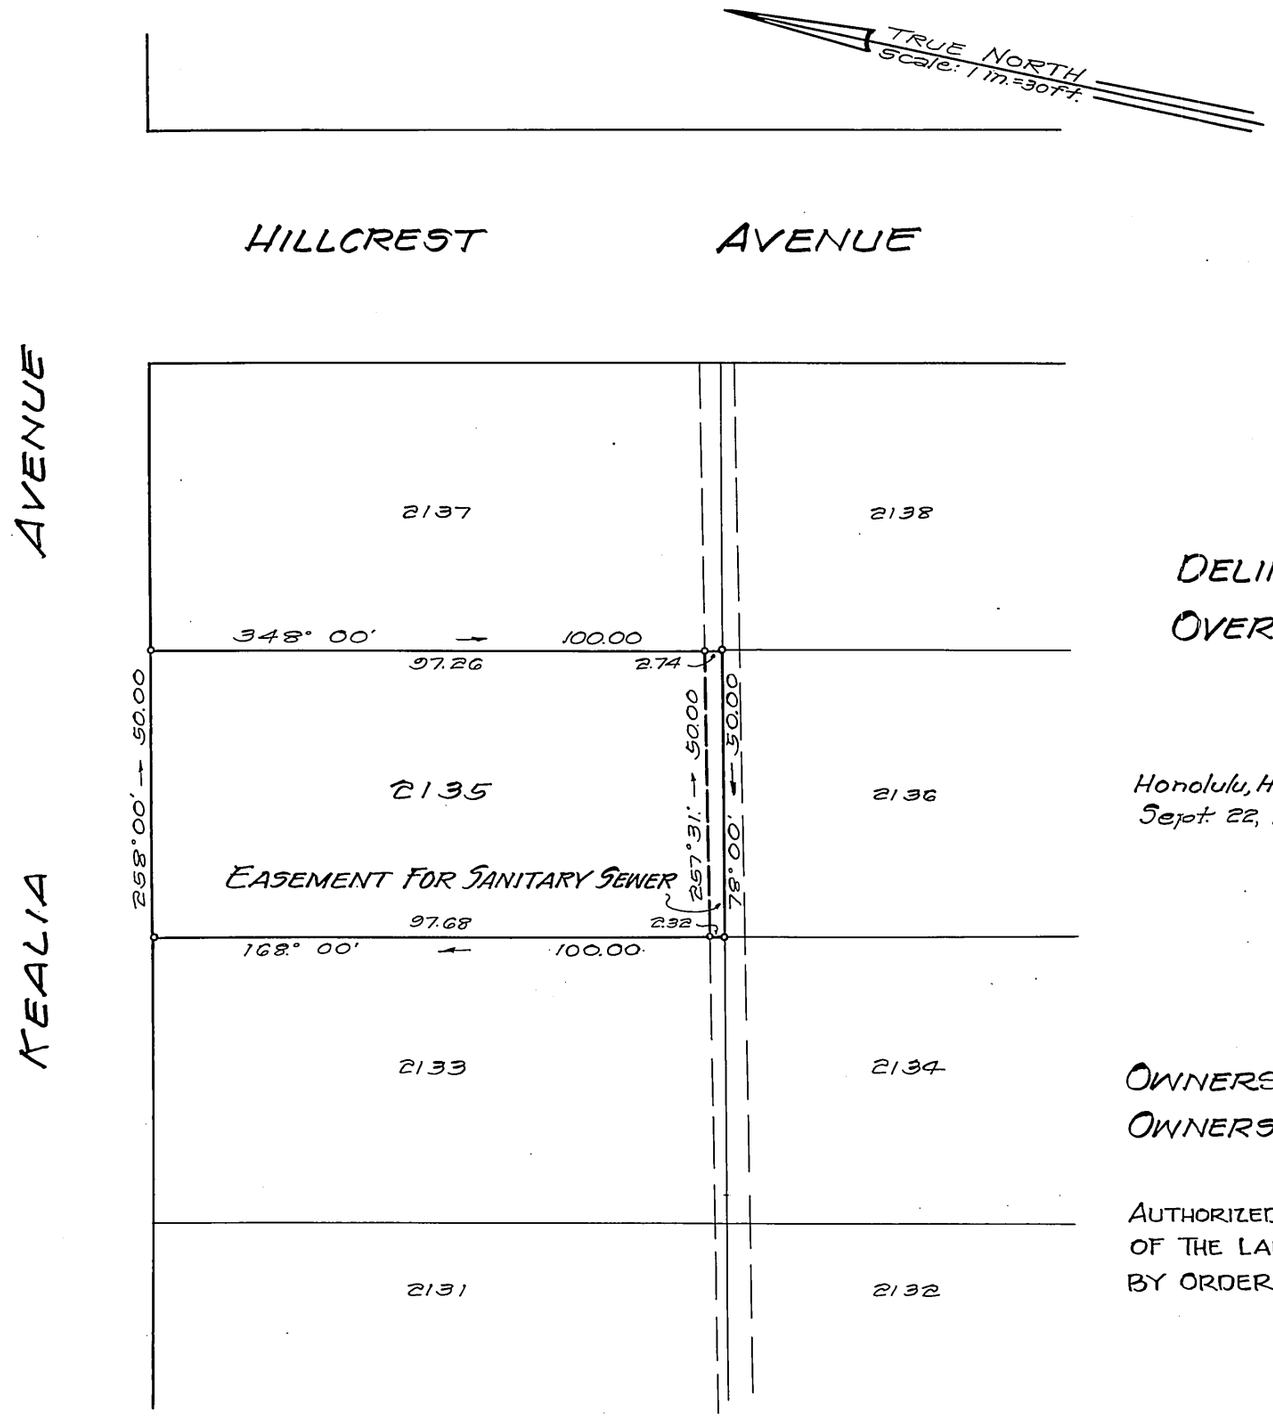

LAND COURT

STATE OF HAWAII

LAND COURT APPLICATION 290

McINERNY PARK TRACT
SECTION G

DELINEATION OF EASEMENT FOR SANITARY SEWER OVER AND ACROSS LOT 2135 AS SHOWN ON MAP 30 AT KAPALAMA, HONOLULU, OAHU, HAWAII

Honolulu, Hawaii
Sept. 22, 1965

TAKEO MORISATO
REGISTERED PROFESSIONAL SURVEYOR
No. 611
HAWAII, U.S.A.

DEPARTMENT OF PUBLIC WORKS
CITY AND COUNTY OF HONOLULU
DIVISION OF LAND SURVEY AND ACQUISITION

By: Takeo Morisato
Registered Professional Surveyor
Certificate Number 611-S

OWNERS: Joseph Silva Novit and Judith Thompson Novit
OWNERS' CERTIFICATE OF TITLE: 22,150

AUTHORIZED AND APPROVED BY ORDER OF THE JUDGE OF THE LAND COURT DATED: OCTOBER 13, 1966
BY ORDER OF THE COURT

Rudolph K. Lapinda
REGISTRAR OF THE LAND COURT

NOTE:
AREA OF EASEMENT = 127 Sq. Ft.

Filed July 15, 1966 Paul Cozloff m

TAX MAP KEY: 1-6-19:47

Parcel 74, I.D. No. 28
Kam Heights Sewers, Sec. II

10" x 15" = 1 SQ. FT.

24