MAP 323

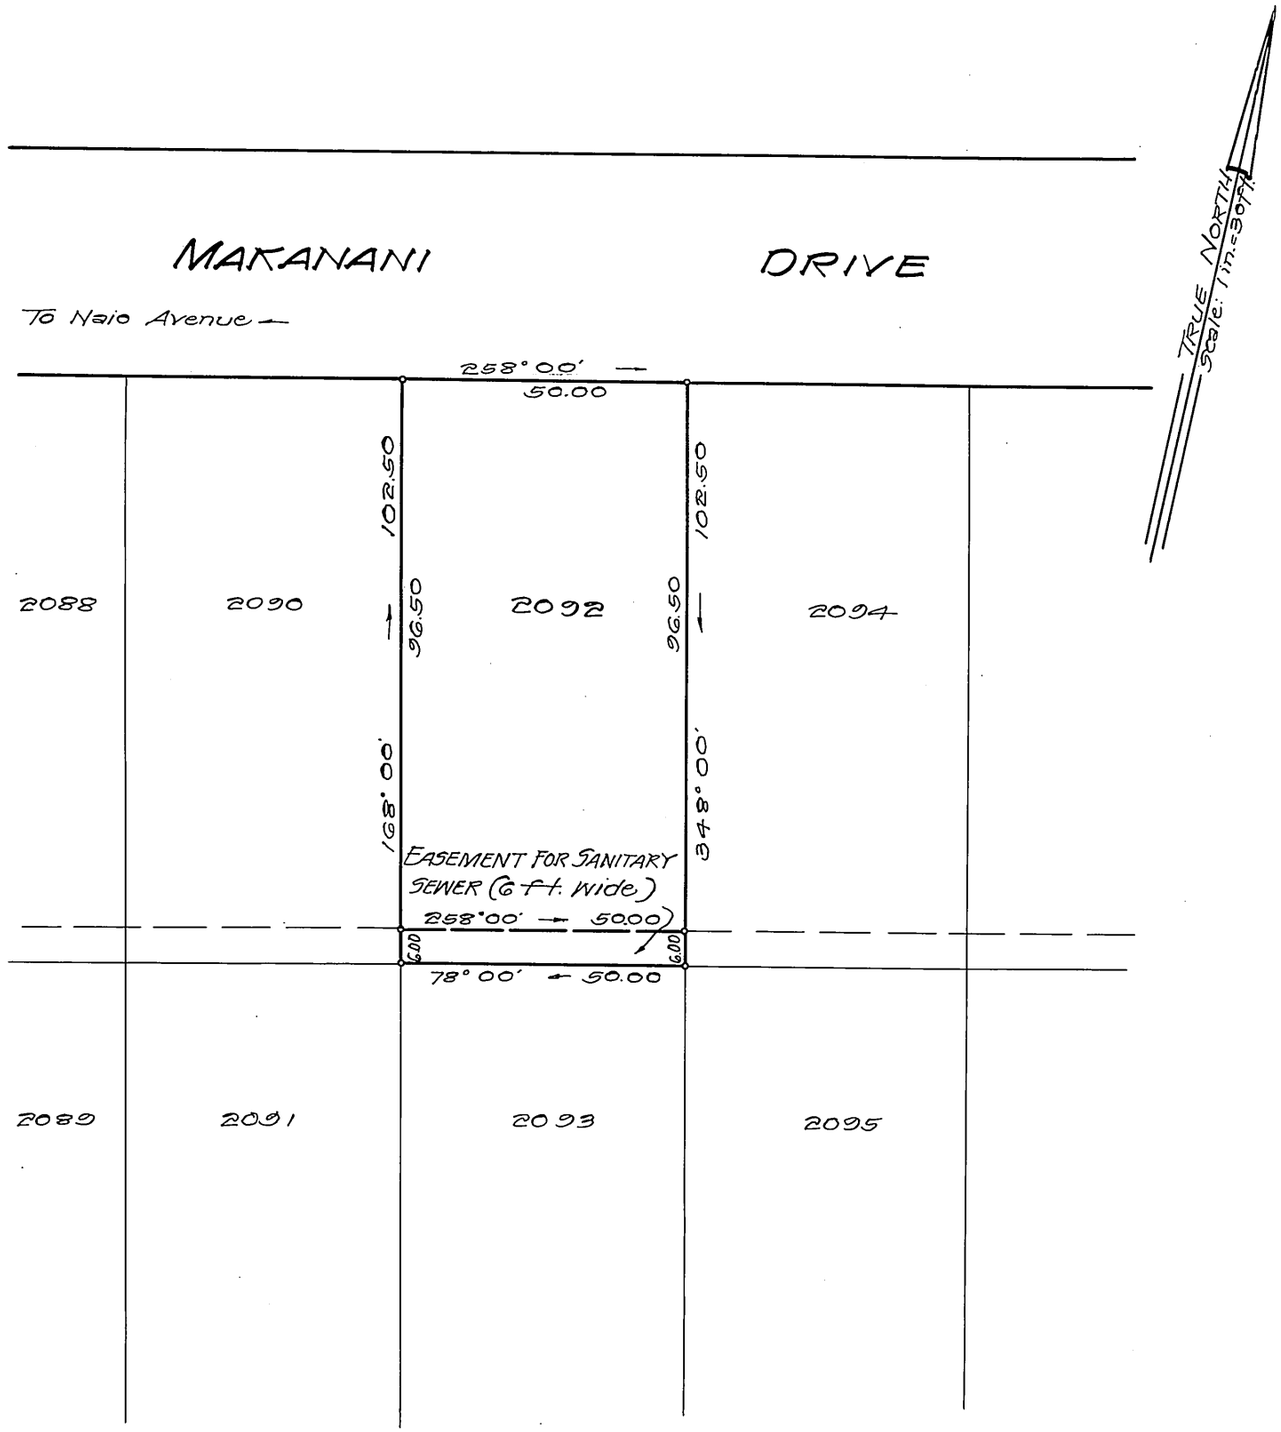

LAND COURT
STATE OF HAWAII

LAND COURT APPLICATION 290
SECTION G, McINERNY PARK TRACT
DELINEATION OF EASEMENT FOR SANITARY SEWER OVER AND ACROSS LOT 2092 AS SHOWN ON MAP 30 AT KAPALAMA, HONOLULU, OAHU, HAWAII

Honolulu, Hawaii
August 10, 1965

TAKEO MORISATO
REGISTERED PROFESSIONAL SURVEYOR
No. 611
HAWAII, U.S.A.

DEPARTMENT OF PUBLIC WORKS
CITY AND COUNTY OF HONOLULU
DIVISION OF LAND SURVEY AND ACQUISITION

By: Takeo Morisato
Registered Professional Surveyor
Certificate Number 611-S

OWNERS: Benjamin Yun Hung Wong and Charlotte Yun Yung Wong
OWNERS' CERTIFICATE OF TITLE: 80,782

AUTHORIZED AND APPROVED BY ORDER OF THE JUDGE OF THE LAND COURT DATED: OCTOBER 13, 1966
BY ORDER OF THE COURT

Rudolph K. Espinda
REGISTRAR OF THE LAND COURT

NOTE:
AREA OF EASEMENT = 300 Sq. Ft.

Filed July 19, 1966 Paul Cozloff

TAX MAP KEY: 1-6-10:67

Parcel 60, I.D. No. 28
Kam Heights Sewers, Sec. II

10" X 15" = 1 SQ. FT.

3