MAP 334

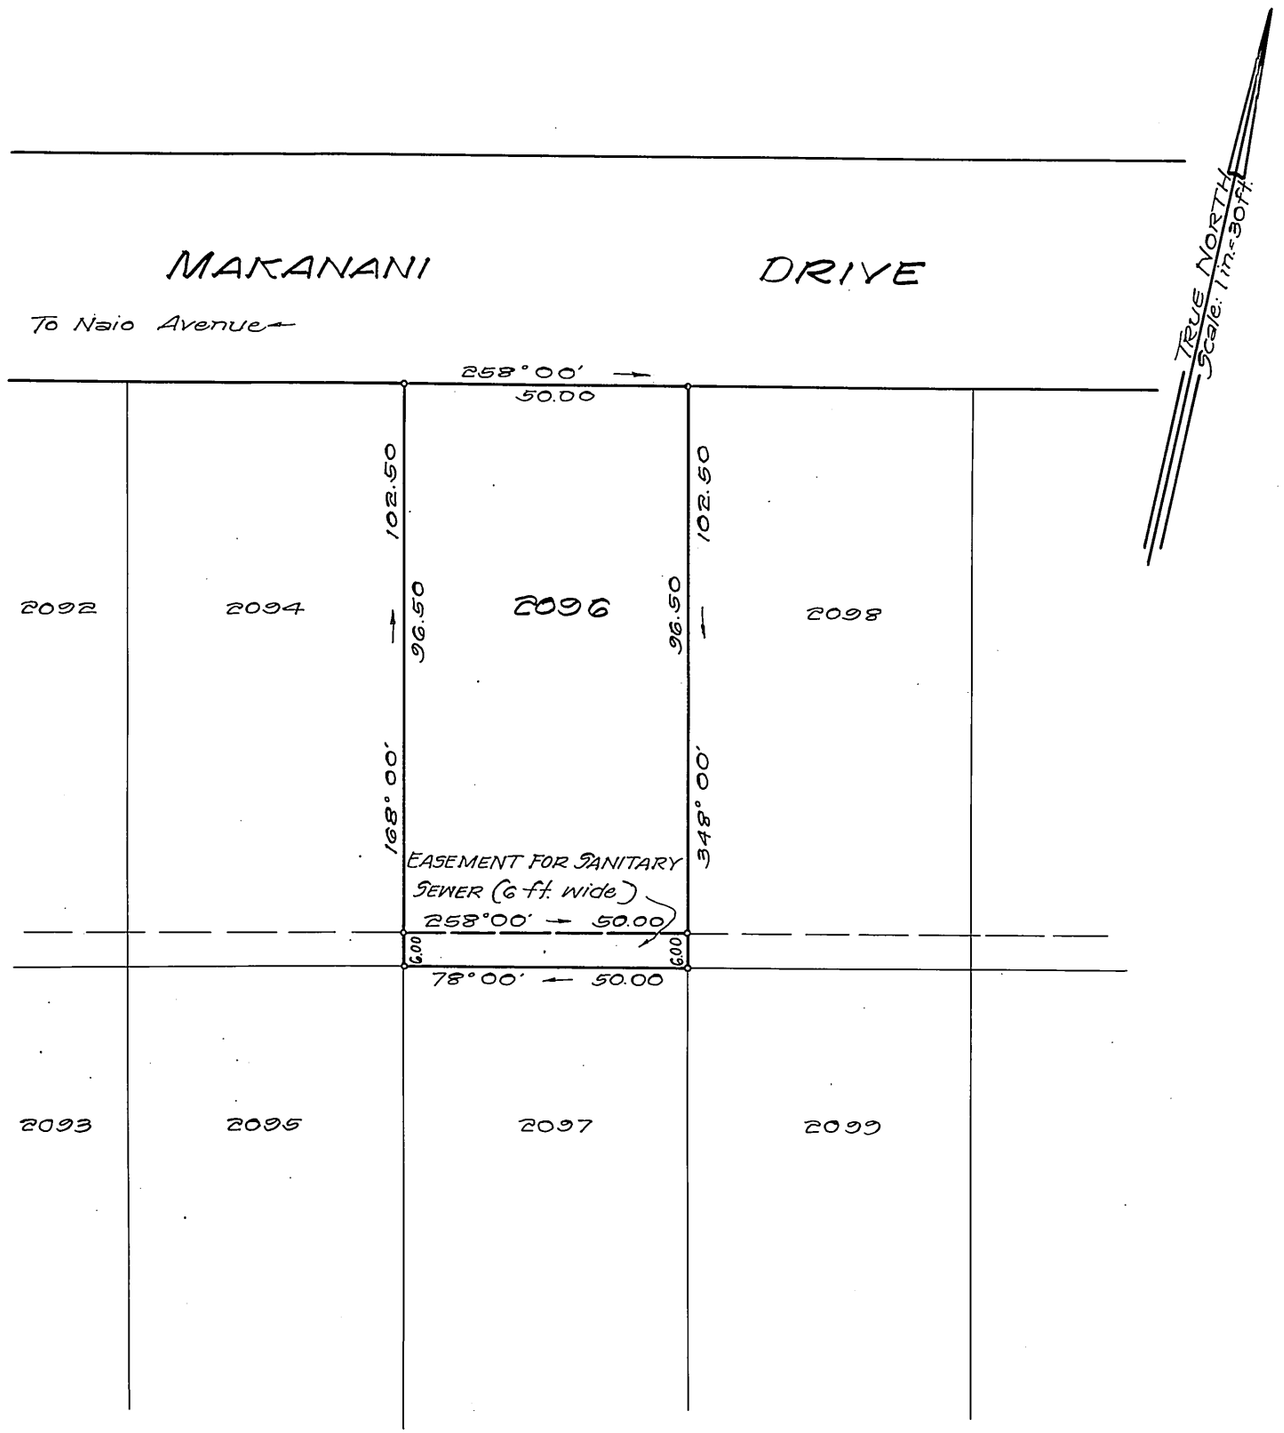

LAND COURT
STATE OF HAWAII

LAND COURT APPLICATION 290
SECTION G, McINERNY PARK TRACT
DELINEATION OF EASEMENT FOR SANITARY SEWER OVER AND ACROSS LOT 2096 AS SHOWN ON MAP 30 AT KAPALAMA, HONOLULU, OAHU, HAWAII

Honolulu, Hawaii
August 10, 1965

TAKEO MORISATO
REGISTERED PROFESSIONAL SURVEYOR
No. 611
HAWAII, U.S.A.

DEPARTMENT OF PUBLIC WORKS
CITY AND COUNTY OF HONOLULU
DIVISION OF LAND SURVEY AND ACQUISITION

By: Takeo Morisato
Registered Professional Surveyor
Certificate Number 611-5

OWNERS: Sadao Miyashiro and Carolyn Yukiko Miyashiro
OWNERS' CERTIFICATE OF TITLE: 75,203

AUTHORIZED AND APPROVED BY ORDER OF THE JUDGE OF THE LAND COURT DATED: OCTOBER 18, 1966
BY ORDER OF THE COURT

Rudolph K. Espinda
REGISTRAR OF THE LAND COURT

NOTE: AREA OF EASEMENT = 300 SQ. FT.

Filed Aug. 24, 1966 Paul Cozloff

TAX MAP KEY: 1-6-10:10

Parcel 62, I.D. No. 28
Kam Heights Sewers, Sec. II

10" x 15" = 1 SQ. FT.