290

MAP 368

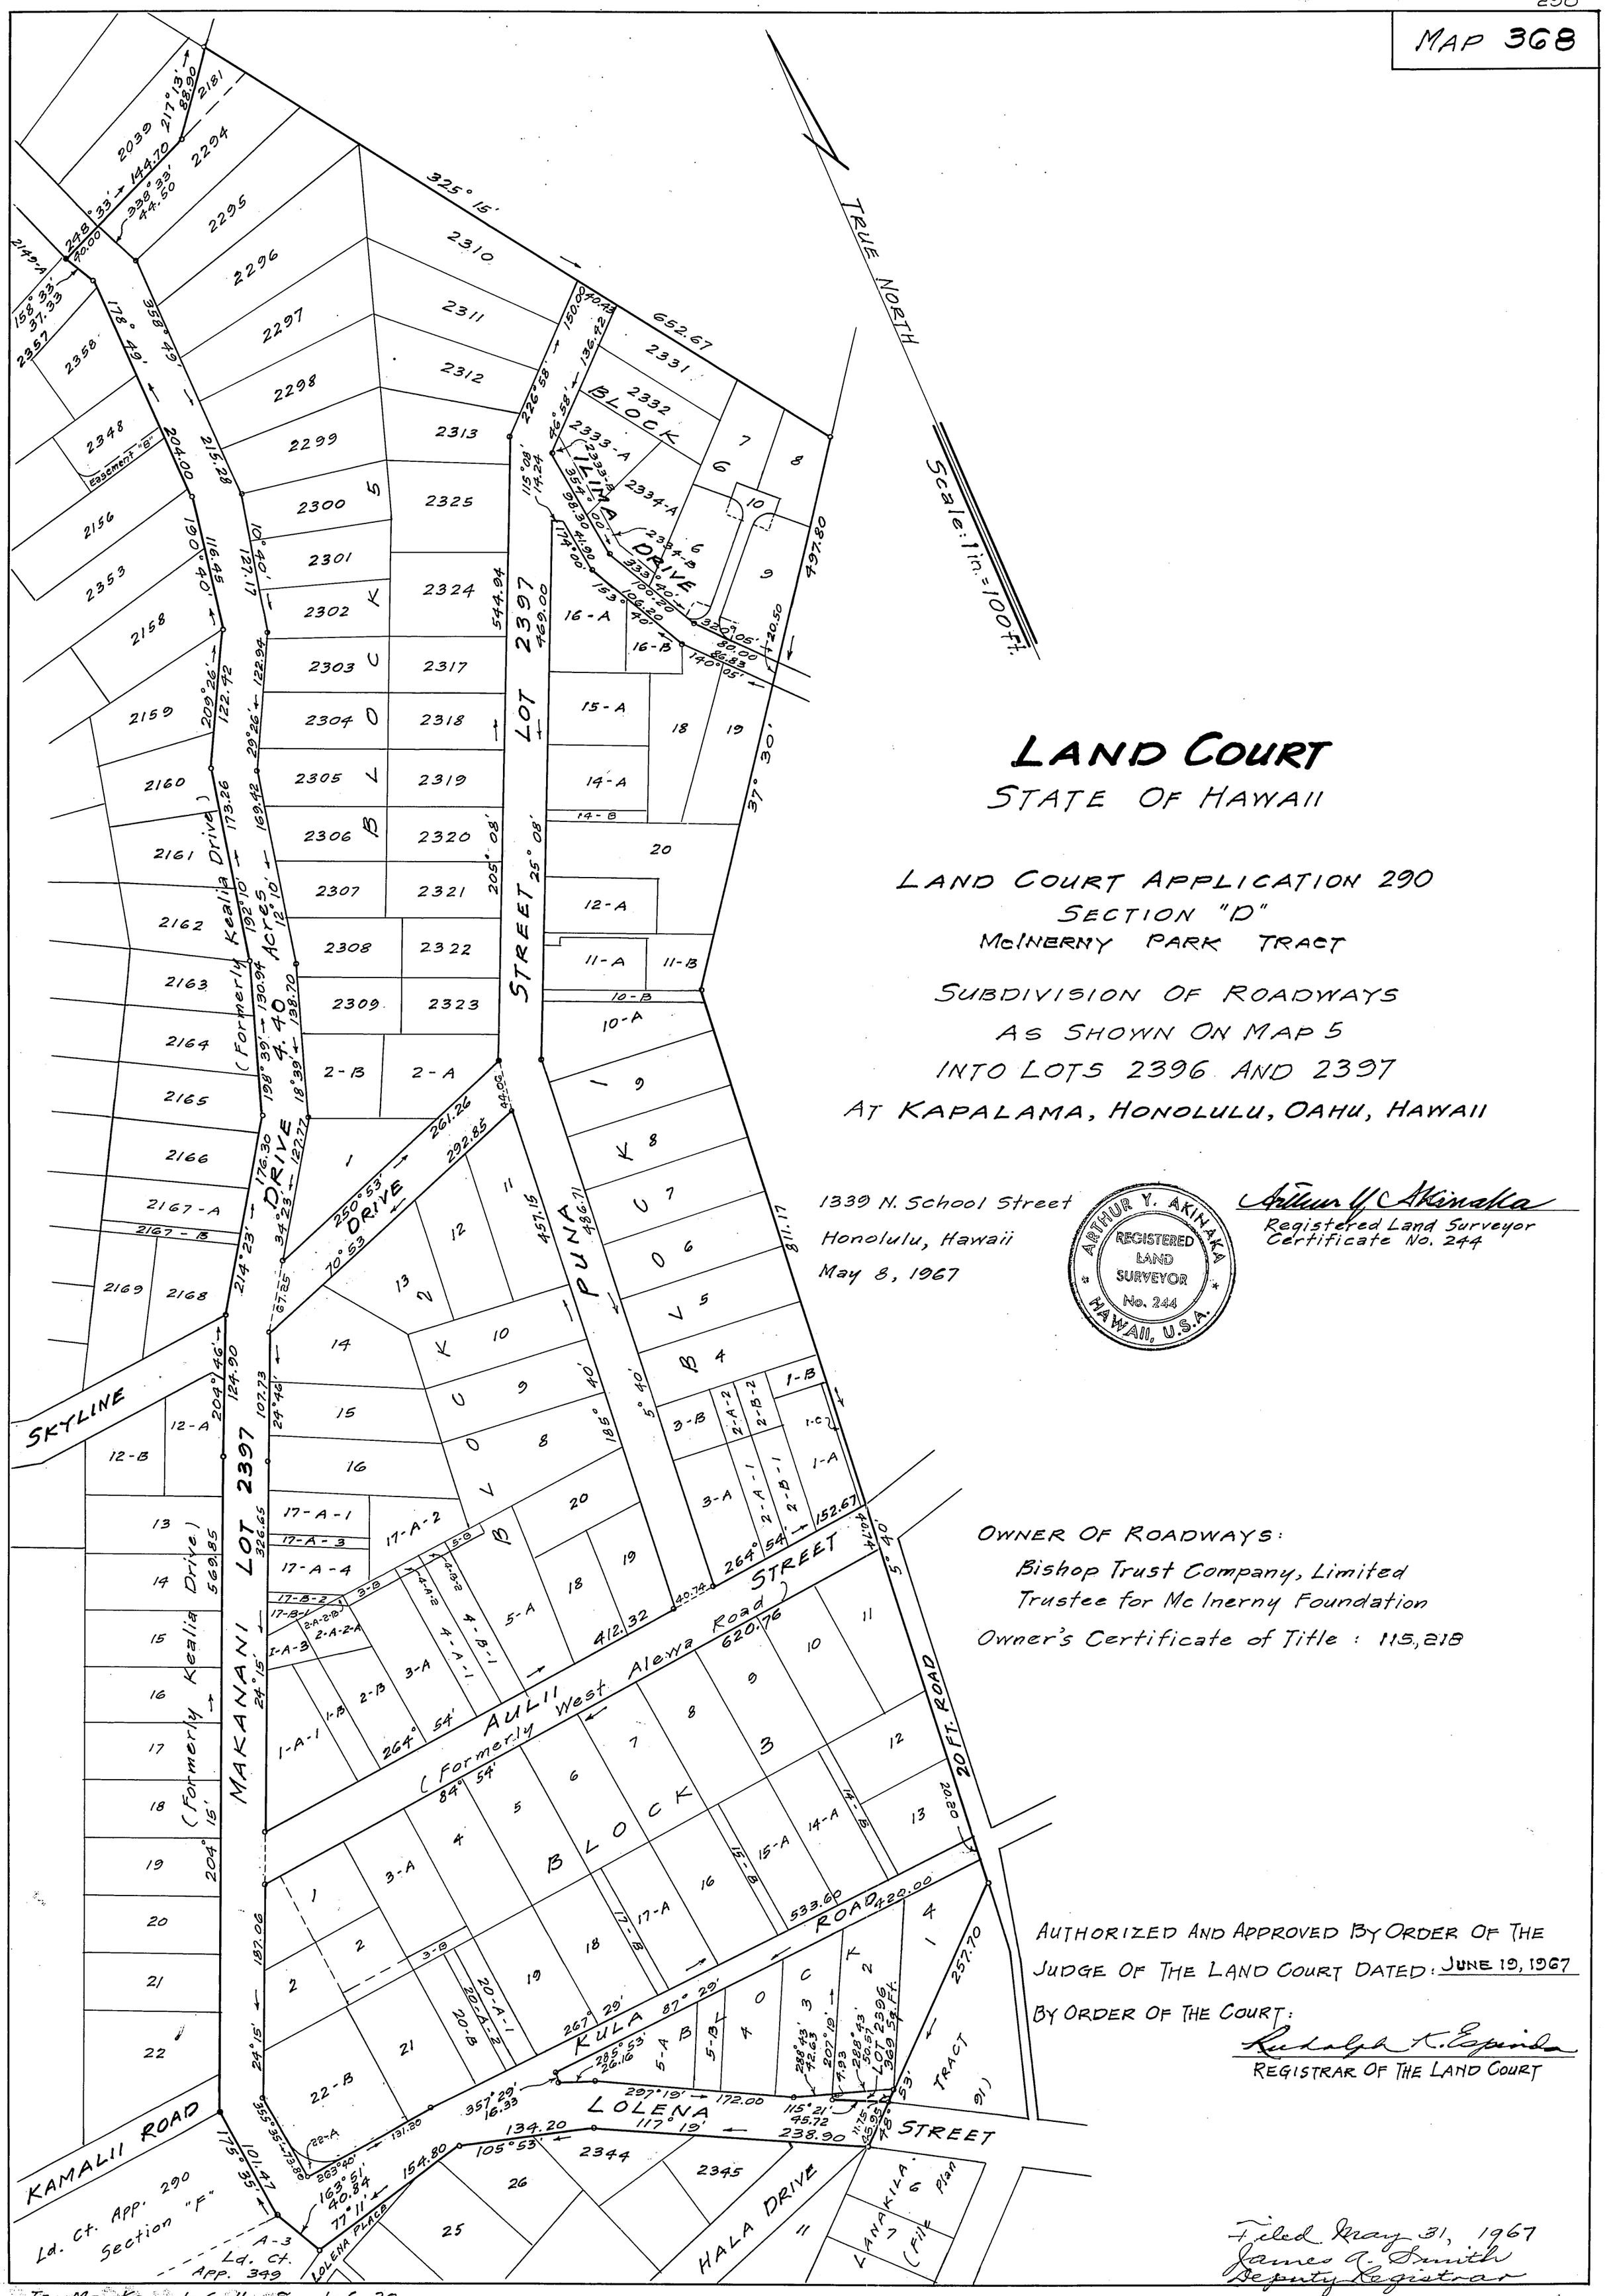

LAND COURT

STATE OF HAWAII

LAND COURT APPLICATION 290
SECTION "D"
McINERNY PARK TRACT

SUBDIVISION OF ROADWAYS
AS SHOWN ON MAP 5
INTO LOTS 2396 AND 2397
AT KAPALAMA, HONOLULU, OAHU, HAWAII

1339 N. School Street
Honolulu, Hawaii
May 8, 1967

ARTHUR Y. AKINAKA
REGISTERED LAND SURVEYOR
No. 244
HAWAII, U.S.A.

Arthur Y. Akinaka
Registered Land Surveyor
Certificate No. 244

OWNER OF ROADWAYS:
Bishop Trust Company, Limited
Trustee for Mc Inerny Foundation
Owner's Certificate of Title : 115,218

AUTHORIZED AND APPROVED BY ORDER OF THE
JUDGE OF THE LAND COURT DATED: JUNE 19, 1967

BY ORDER OF THE COURT:
Rudolph K. Espinda
REGISTRAR OF THE LAND COURT

Filed May 31, 1967
James A. Smith
Deputy Registrar

15" x 21" = 2.2 Sq. Ft.