290

MAP 369

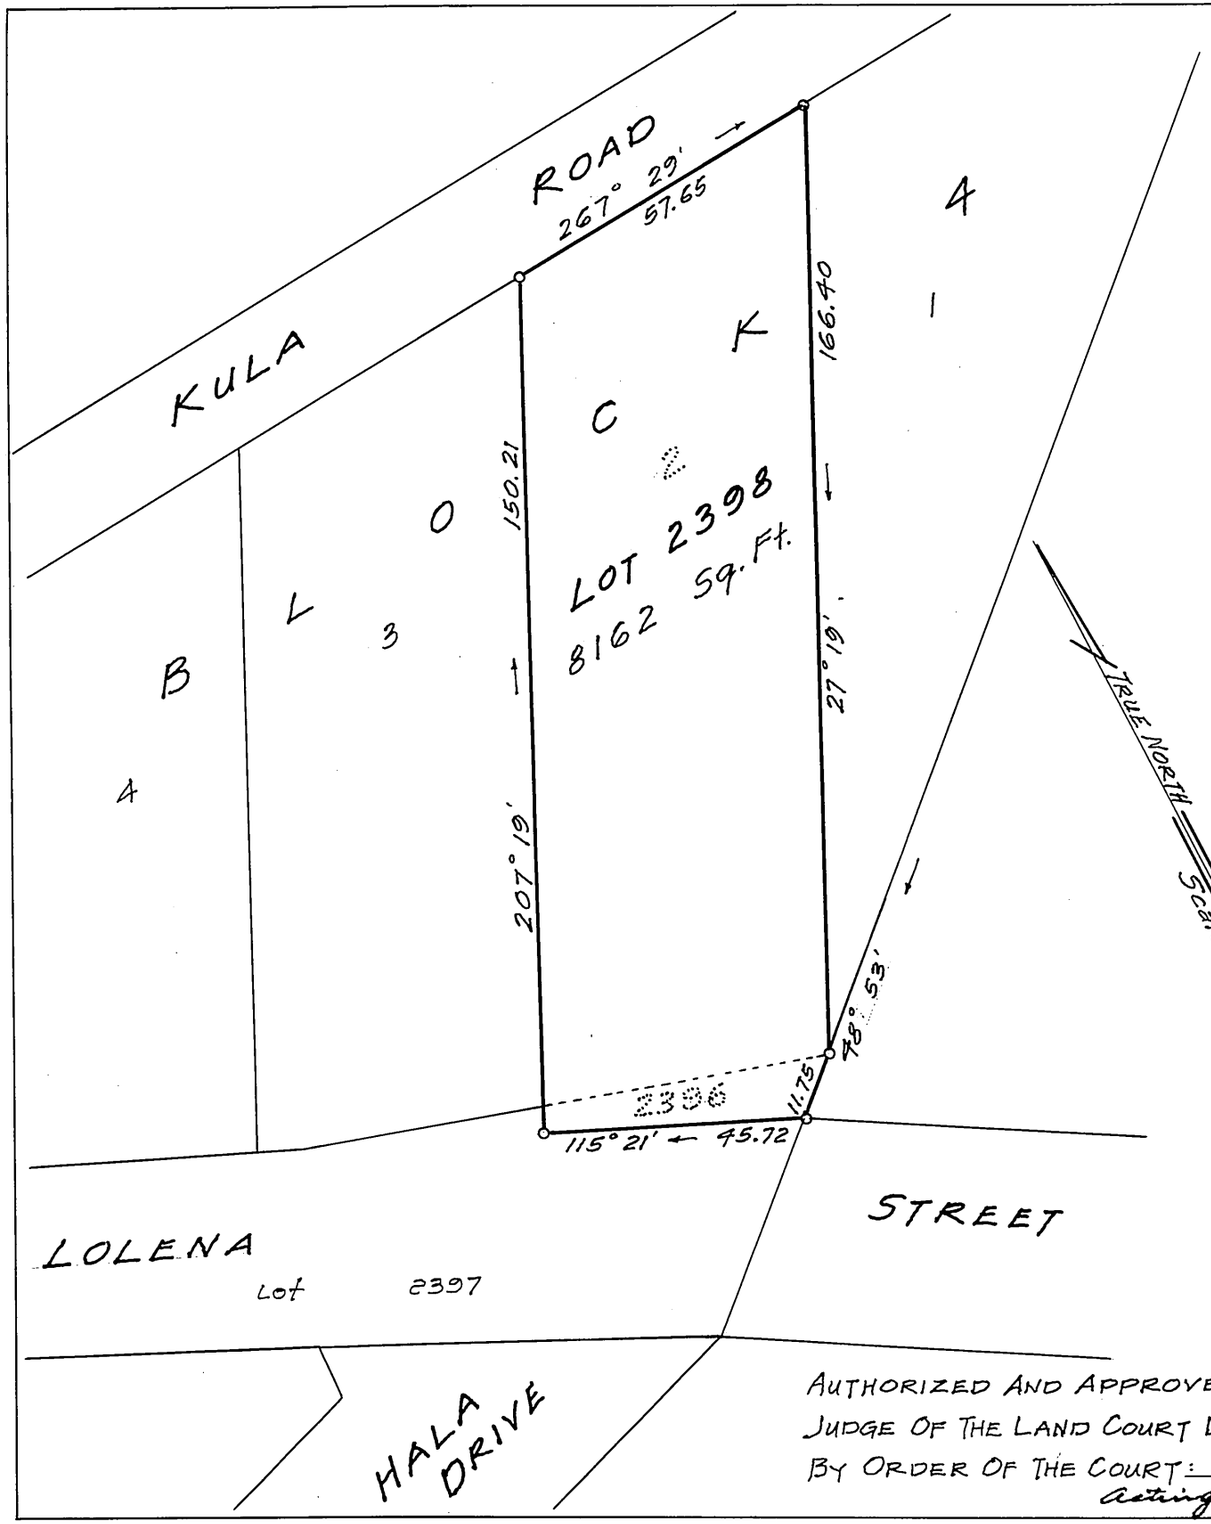

LAND COURT

STATE OF HAWAII

LAND COURT APPLICATION 290

SECTION "D"

McINERNY PARK TRACT

CONSOLIDATION OF LOT 2, BLOCK 4

AS SHOWN ON MAP 5

AND LOT 2396, AS SHOWN ON MAP 368

INTO LOT 2398

AT KAPALAMA, HONOLULU, OAHU, HAWAII

1339 N. School Street
Honolulu, Hawaii
May 8, 1967

ARTHUR Y. AKINAKA
REGISTERED LAND SURVEYOR
No. 244
HAWAII, U.S.A.

Arthur Y. Akinaka
Registered Land Surveyor
Certificate No. 244

OWNERS

Thomas Koji Kamioka and Mildred Matsuyo Kamioka

Owners' Certificate of Title: 88886 (Lot 2)

Owners' Certificate of Title: 115,423 (Lot 2396)

AUTHORIZED AND APPROVED BY ORDER OF THE
JUDGE OF THE LAND COURT DATED: JUNE 29, 1967
BY ORDER OF THE COURT: James G. Smith
acting REGISTRAR OF THE LAND COURT

Filed May 31, 1967
James G. Smith
Deputy Registrar

Tax Map Key: 1-6-11:33

10" X 15" = 1 Sq. Ft.