MAP 378

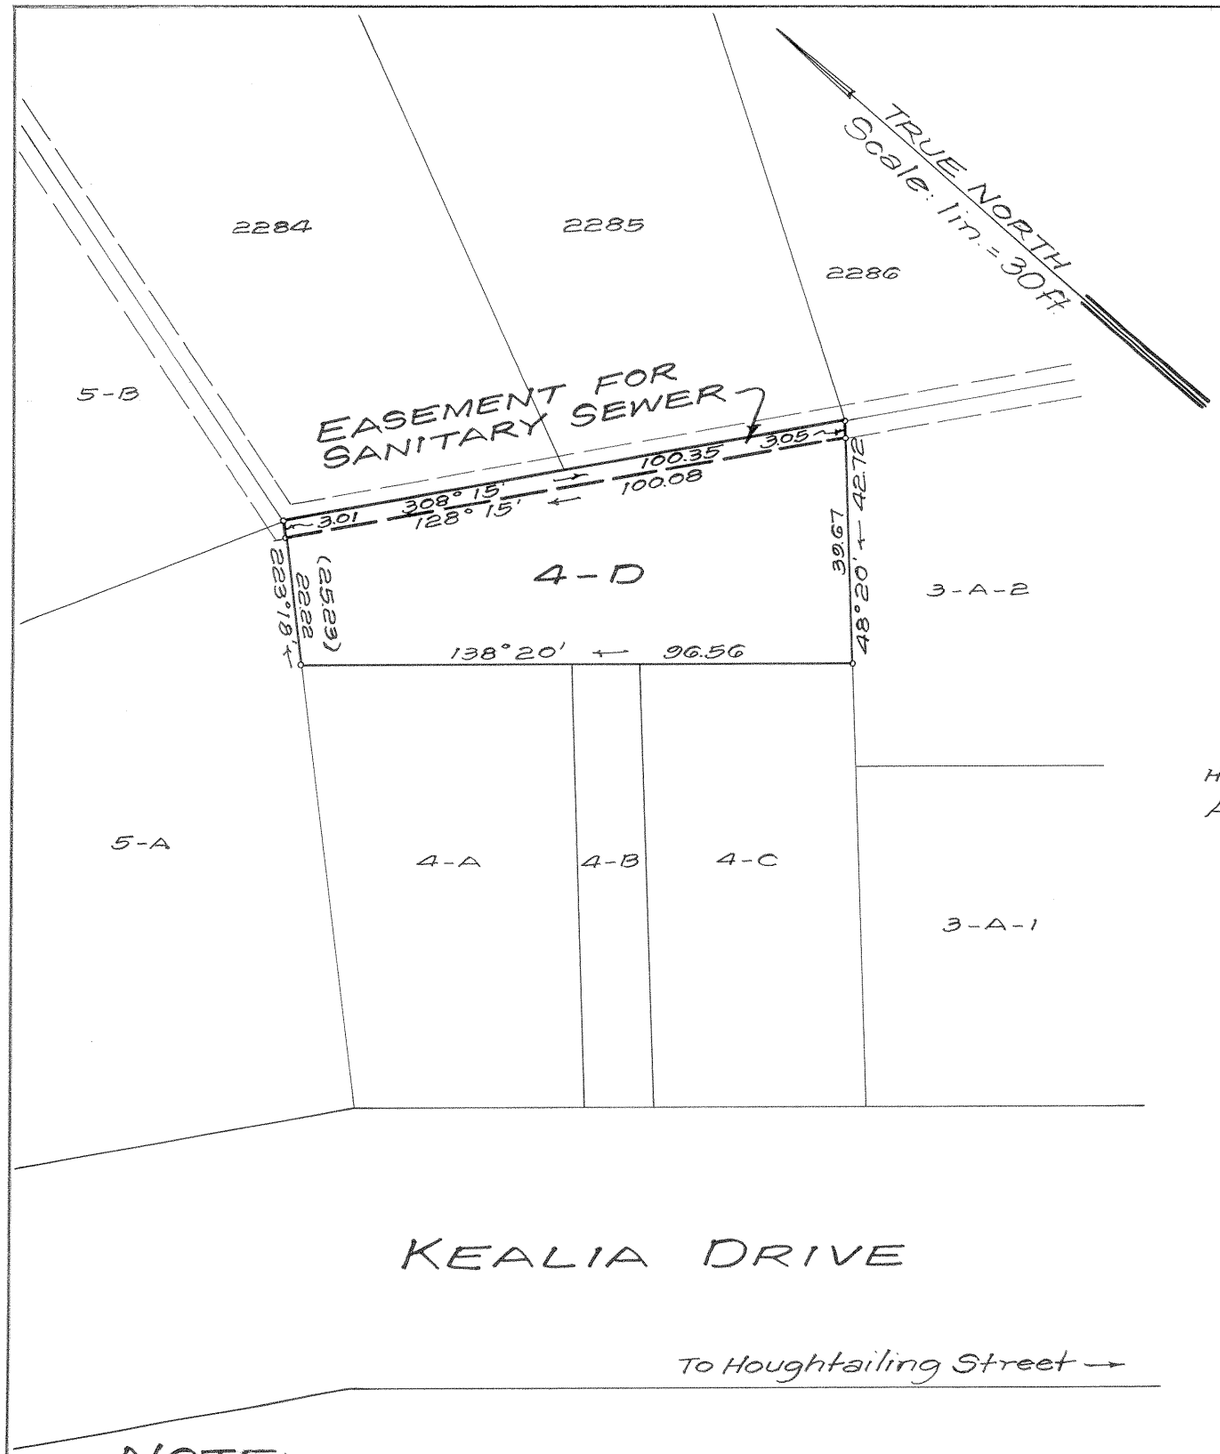

LAND COURT
STATE OF HAWAII

LAND COURT APPLICATION 290
MCINERNY PARK TRACT
BLOCK 5, SECTION "B"

DELINEATION OF EASEMENT
FOR SANITARY SEWER OVER AND ACROSS LOT 4-D
AS SHOWN ON MAP 31

AT KAPALAMA, HONOLULU, OAHU, HAWAII

Honolulu, Hawaii
August 10, 1965

TAKEO MORISATO
REGISTERED PROFESSIONAL SURVEYOR
No. 611
HAWAII, U.S.A.

DEPARTMENT OF PUBLIC WORKS
CITY AND COUNTY OF HONOLULU
DIVISION OF LAND SURVEY AND ACQUISITION

By: Takeo Morisato
Registered Professional Surveyor
Certificate Number 611-S

OWNERS: Tokuzo Gushiken and Sueko Gushiken

Owners' Certificate of Title: 75,502

AUTHORIZED AND APPROVED BY ORDER OF THE JUDGE
OF THE LAND COURT DATED: MARCH 10, 1968
BY ORDER OF THE COURT

Rudolph K. Espinda
REGISTRAR OF THE LAND COURT

Filed March 12, 1968 Paul Cozloff Clerk

NOTE:
AREA OF EASEMENT = 301 Sq. Ft.

TAX MAP KEY: 1-6-18-Por. of 10

Parcel 36, I.D. No. 24
Kam Hts. Sewers, Section I

10" X 15" = 1 SQ. FT.