290

MAP 380

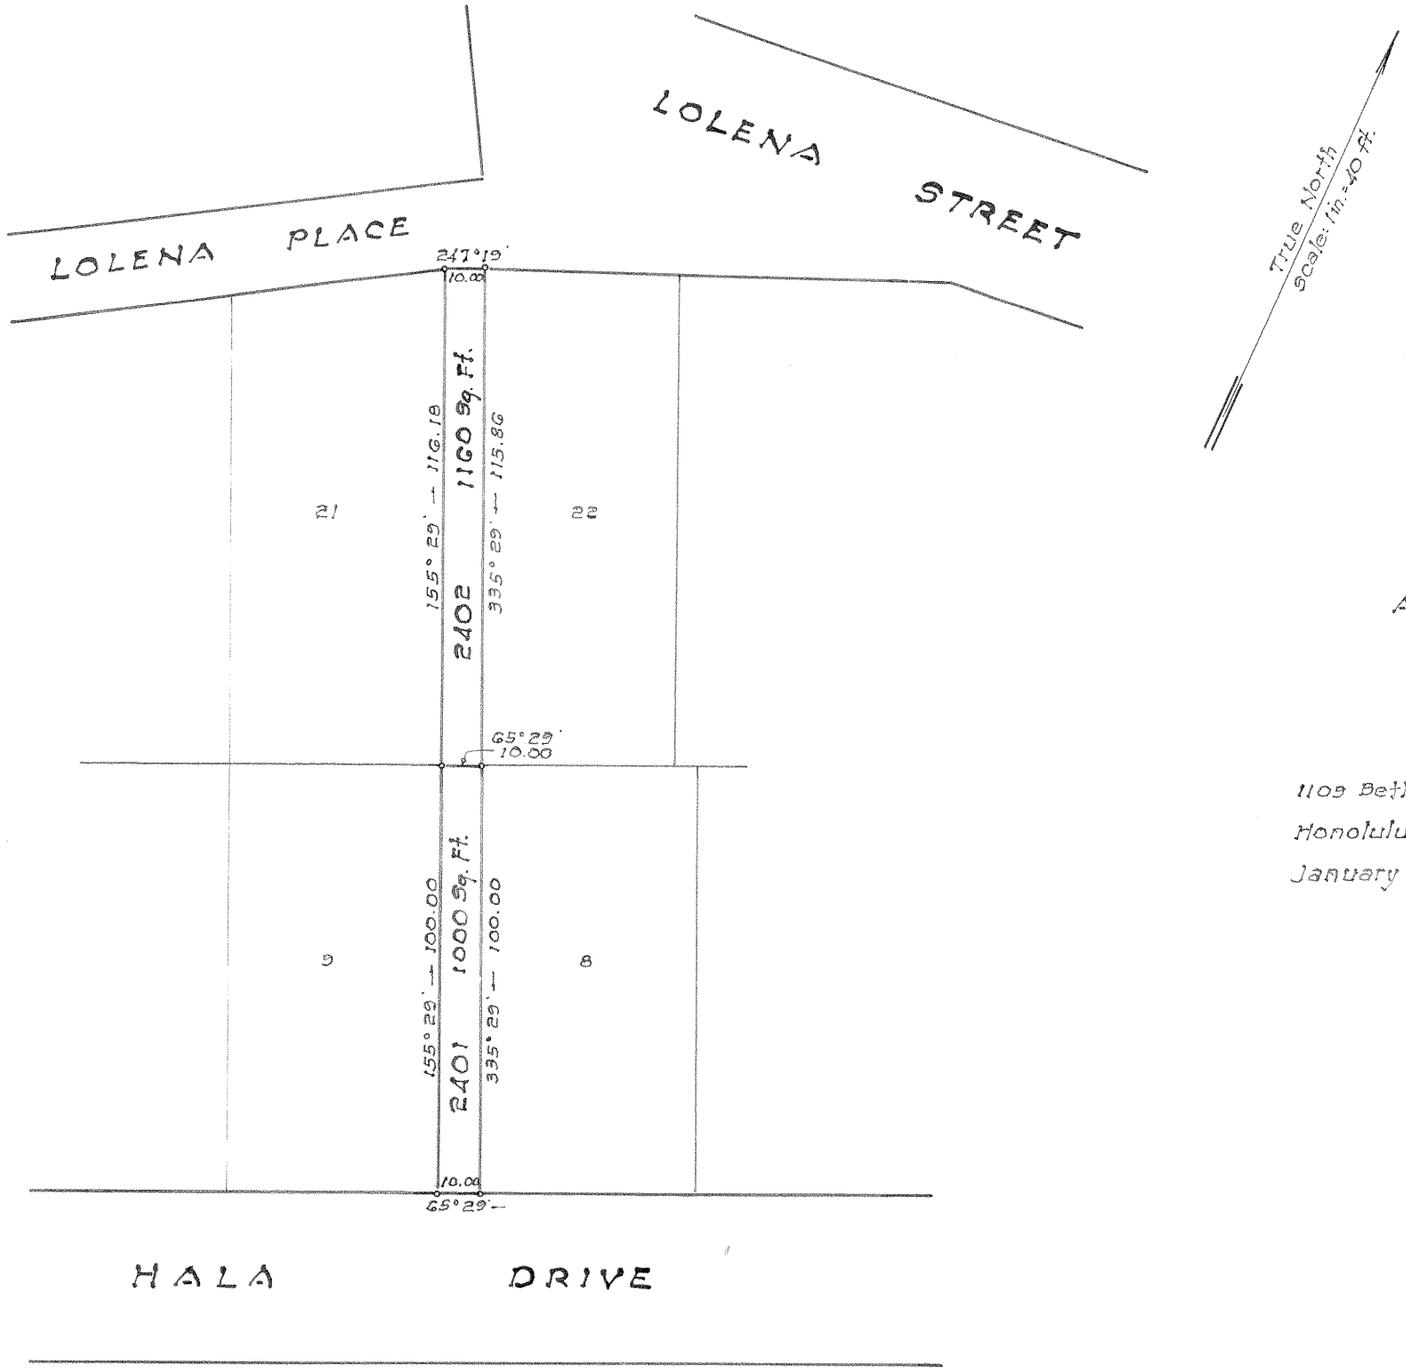

True North
Scale: 1in.=40 ft.

LAND COURT

STATE OF HAWAII

LAND COURT APPLICATION 290
SECTION "C"

SUBDIVISION OF LANE

AS SHOWN ON MAP 8

INTO LOTS 2401 AND 2402

AT KAPALAMA, HONOLULU, OAHU, HAWAII.

1109 Bethel Street
Honolulu, Hawaii
January 2, 1969

ERNEST K. H. PARK
LAND SURVEYOR
No. 5035

ERNEST PARK & ASSOCIATES
Engineering & Surveying

BY: Ernest K. H. Park
Registered Professional Surveyor
Certificate Number 503-S

OWNER: Bishop Trust Company, Limited

OWNER'S CERTIFICATE OF TITLE: 115,218

AUTHORIZED AND APPROVED BY ORDER OF THE
JUDGE OF THE LAND COURT DATED APRIL 11, 1969
BY ORDER OF THE LAND COURT

Rudolph K. Espinda
REGISTRAR OF THE LAND COURT

Filed March 13, 1969
Rudolph K. Espinda
Registrar

10" x 15" = 1 Sq. Ft.

Tax Map Key: 1-6-12

Map 380 290