MAP 387

LAND COURT

STATE OF HAWAII
LAND COURT APPLICATION 290
"MC INERNY PARK TRACT"
BLOCK 4, SECTION "B"
SUBDIVISION OF LOT 3
AS SHOWN ON MAP 3
INTO LOTS 3-A, 3-B AND 3-C
AND DELINEATION OF EASEMENT FOR SANITARY
SEWER OVER AND ACROSS LOT 3-B
AT KAPALAMA, HONOLULU, OAHU, HAWAII

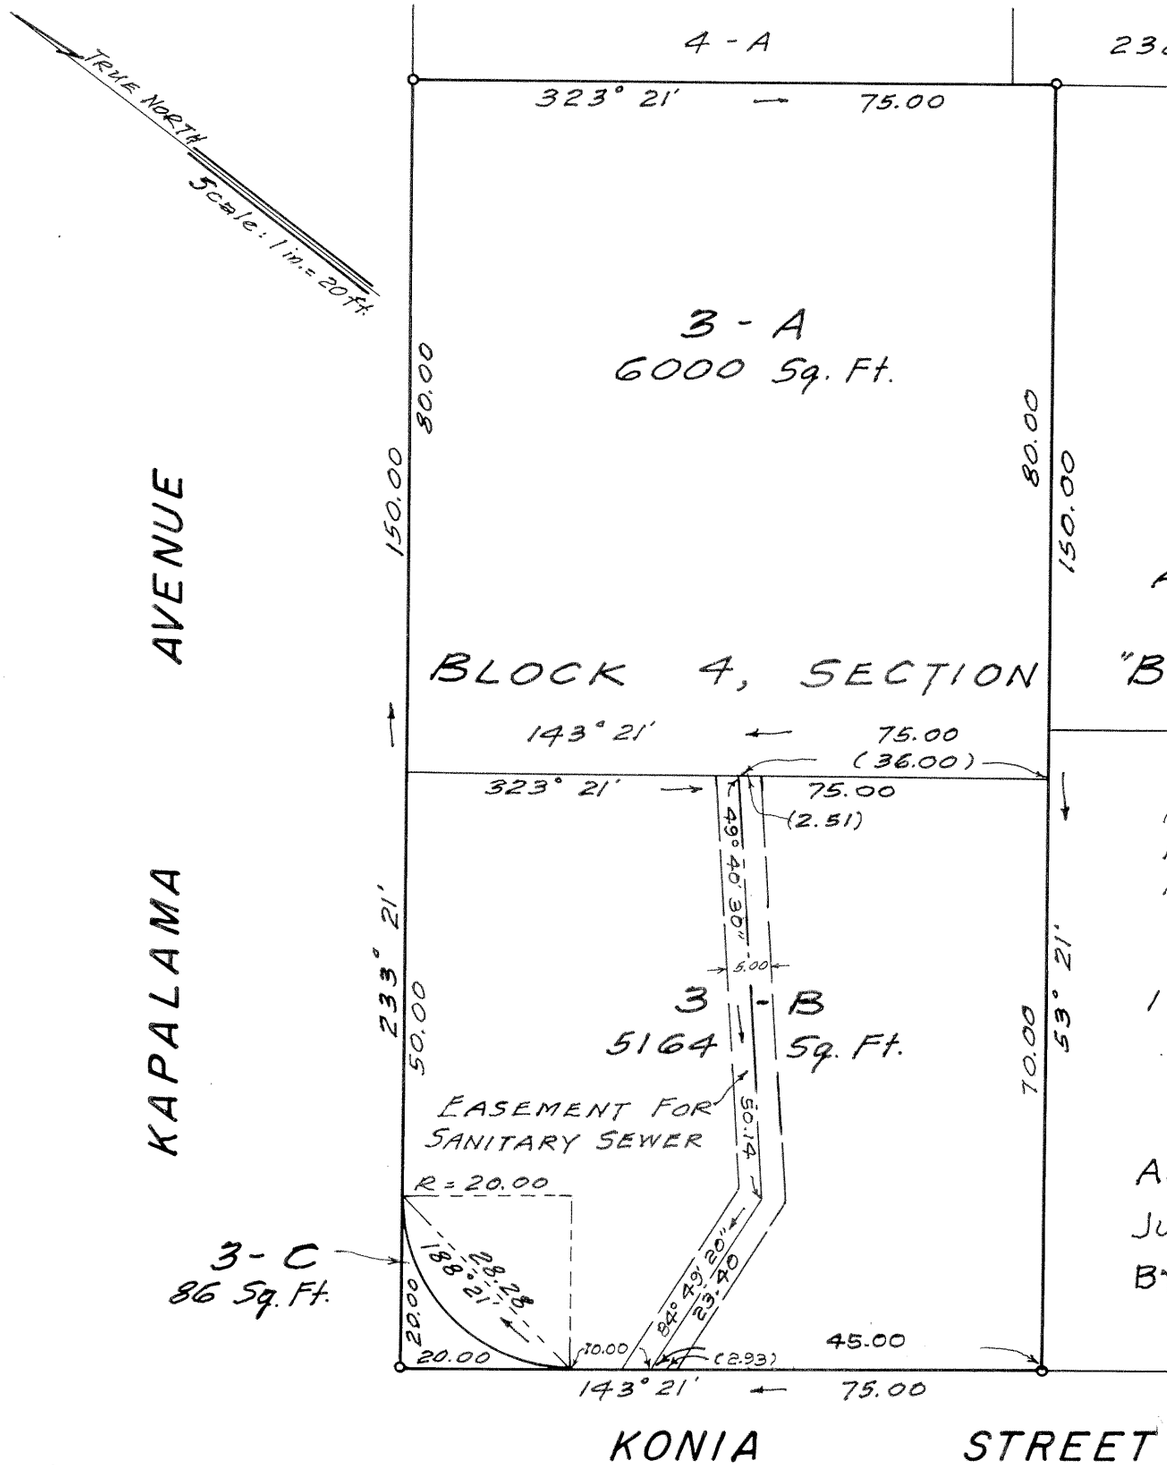

1339 No. School St.
Honolulu, Hawaii
August 3, 1972

ARTHUR Y. AKINAKA
REGISTERED LAND SURVEYOR
No. 244
HAWAII, U.S.A.

Arthur Y. Akinaka
Registered Land Surveyor
Certificate No. 244

OWNERS: Richard Yoshito Egami and Nancy Asako Egami
OWNERS' CERTIFICATE OF TITLE: 41647

AUTHORIZED AND APPROVED BY ORDER OF THE
JUDGE OF THE LAND COURT DATED: OCTOBER 26, 1972.
BY ORDER OF THE COURT. James A. Smith
Acting REGISTRAR OF THE LAND COURT

NOTE:
Area of Easement for Sanitary Sewer = 368 Sq. Ft.

Filed October 2, 1972 Paul Cozloff Clerk

Tax Map Key: 1-6-16:67

10" x 15" = 1 Sq. Ft.