MAP 394

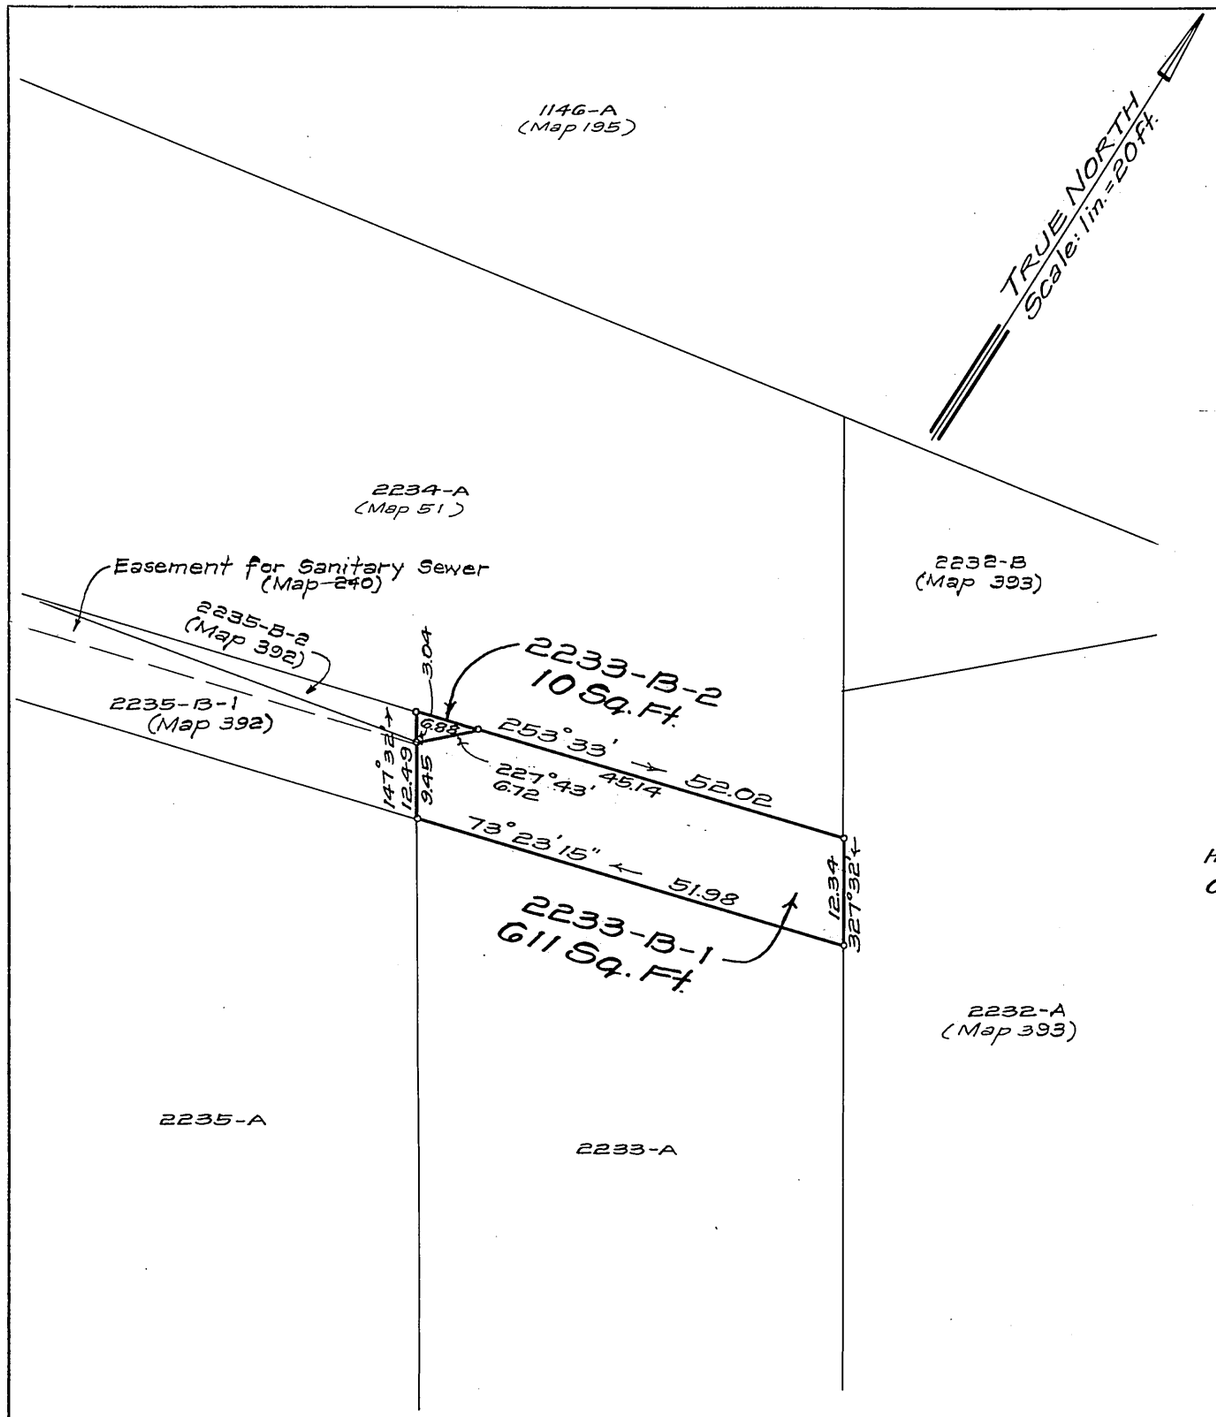

LAND COURT

STATE OF HAWAII

LAND COURT APPLICATION 290

MCINERNY PARK TRACT
SECTION "G"

SUBDIVISION OF LOT 2233-B
AS SHOWN ON MAP 72
INTO LOTS 2233-B-1 AND 2233-B-2
AT KAPALAMA, HONOLULU, OAHU, HAWAII

Honolulu, Hawaii
October 18, 1974

JAMES M. KUBOTA
REGISTERED PROFESSIONAL LAND SURVEYOR
No. 1538
HAWAII, U.S.A.

DEPARTMENT OF PUBLIC WORKS
CITY AND COUNTY OF HONOLULU
DIVISION OF LAND SURVEY AND ACQUISITION

By: James M. Kubota
Registered Professional Surveyor
Certificate Number 1538-S

OWNERS: Donald Choichi Yara and Kimiko Fukunaga Yara

OWNERS' CERTIFICATE OF TITLE: 30,093

AUTHORIZED AND APPROVED BY ORDER OF THE JUDGE
OF THE LAND COURT DATED: MARCH 17, 1975.
BY ORDER OF THE COURT.

Rudolph K. Espinda
REGISTRAR OF THE LAND COURT

Filed March 7, 1975
Rudolph K. Espinda
Registrar

TAX MAP KEY: 1-6-17:64 (portion)

Parcel 2
Nuhelewai Stream Flood Control
(Aupuni Street to Makanani Drive)
(18-1-3-78)

10" x 15" = 1 SQ. FT.