MAP 398

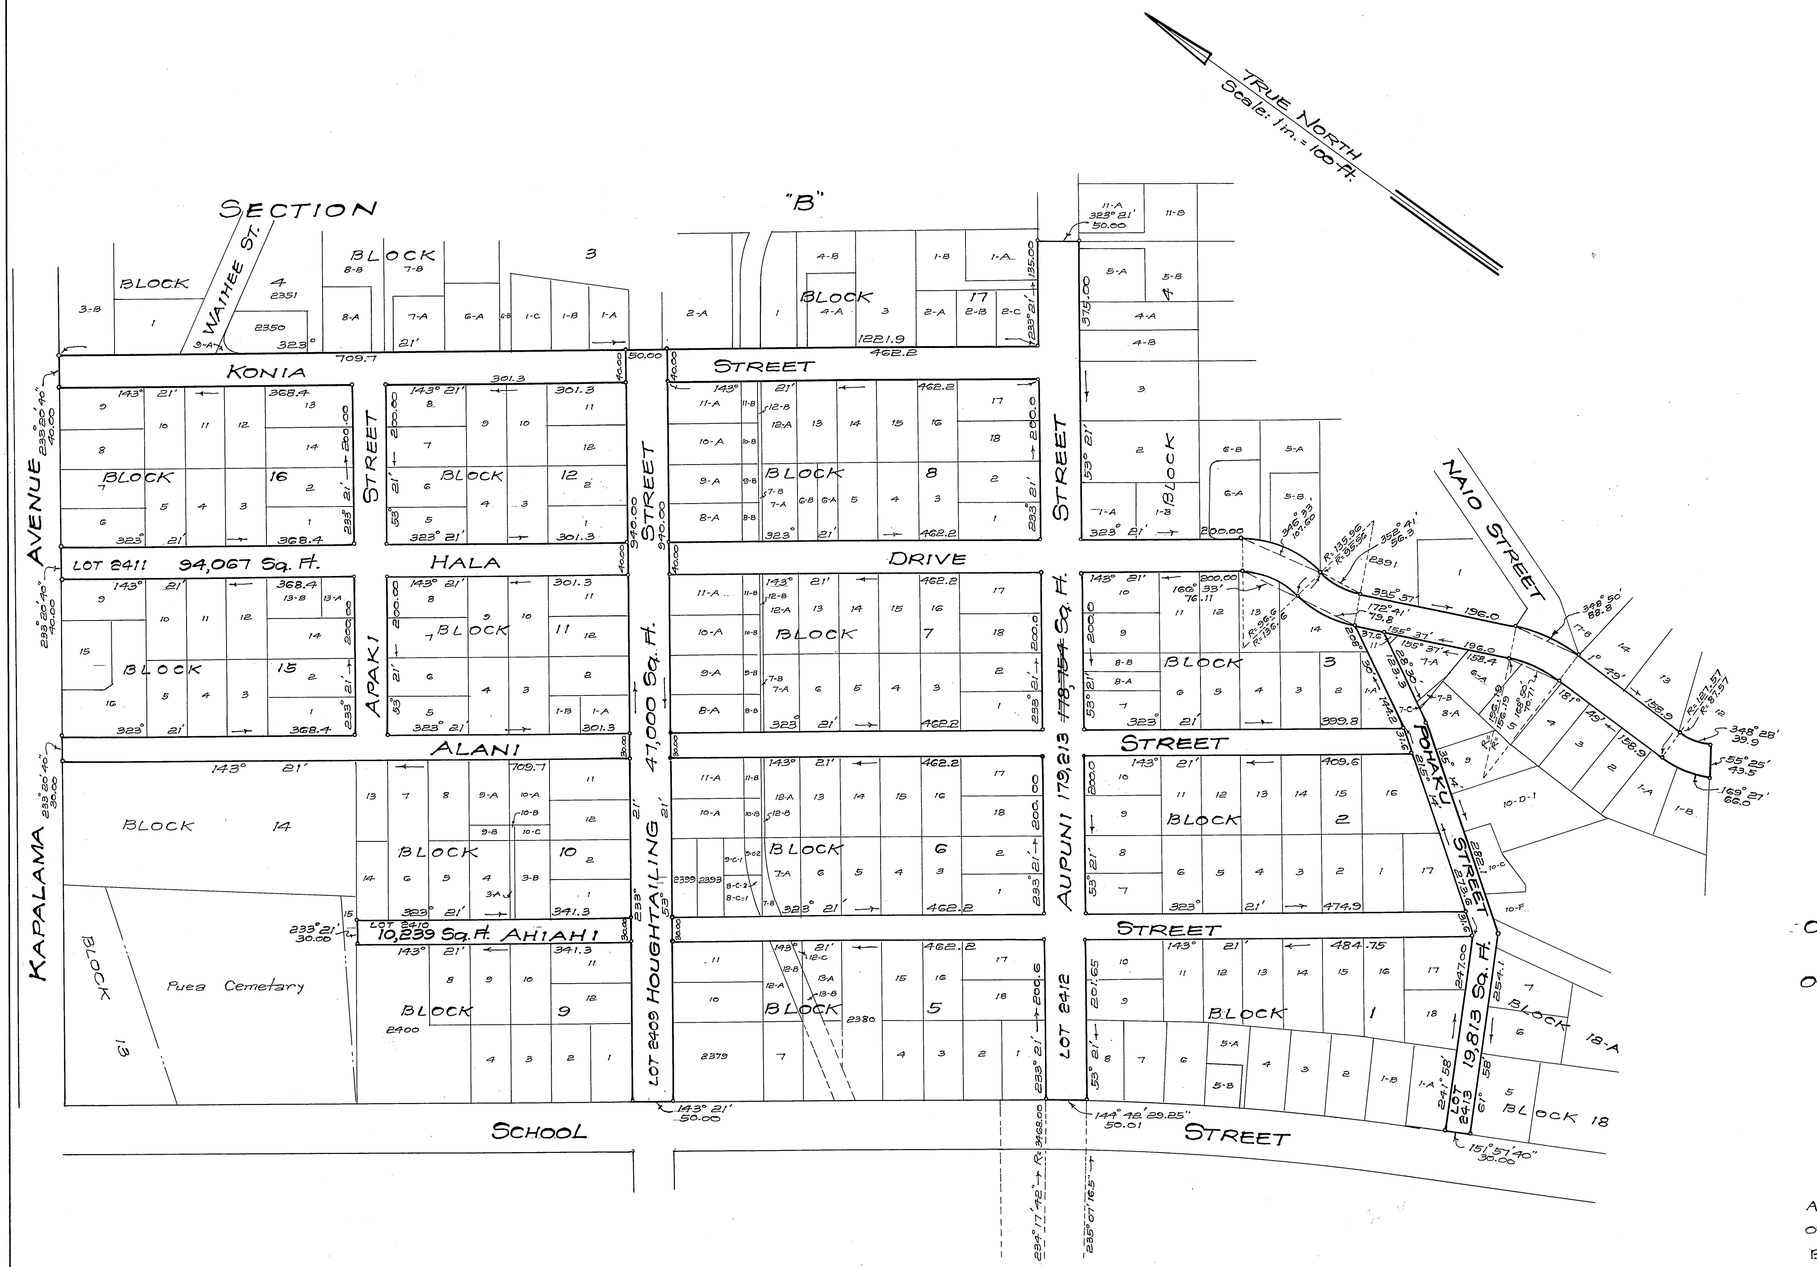

LAND COURT
STATE OF HAWAII

LAND COURT APPLICATION 290
SECTION "A"

McINERNY PARK TRACT
SUBDIVISION OF ROADWAYS
AS SHOWN ON MAP 2
INTO LOTS 2409 TO 2413, INCLUSIVE
AT KAPALAMA, HONOLULU, OAHU, HAWAII

Honolulu, Hawaii
April 2, 1976

FRANK AKINA, JR.
REGISTERED PROFESSIONAL LAND SURVEYOR
No. 1560-S
HAWAII, U.S.A.

DEPARTMENT OF PUBLIC WORKS
CITY AND COUNTY OF HONOLULU
DIVISION OF LAND SURVEY AND ACQUISITION

By: Frank Akina Jr.
Registered Professional Surveyor
Certificate Number 1560-S

OWNER: Bishop Trust Company, Limited,
Trustee of the McInerny Foundation

Owner's Certificate of Title: 115218

AUTHORIZED AND APPROVED BY ORDER OF THE JUDGE
OF THE LAND COURT DATED: AUGUST 9, 1976
BY ORDER OF THE COURT

Rudolph K. Espinda
REGISTRAR OF THE LAND COURT

Area of Lot 2412 as shown hereon has
been corrected by Order of the Judge of the
Land Court dated August 12, 1976.

Honolulu, Hawaii
August 12, 1976

Kazutake Saiki
State Land Surveyor

Filed May 28, 1976
James A. Smith
Deputy Registrar

21" x 32" = 4.7 Sq. Ft.

Tax Map Key: 1-6-13 thru 18

City Acceptance of Certain Private Roads
(Houghtailing St.)