290

MAP 401

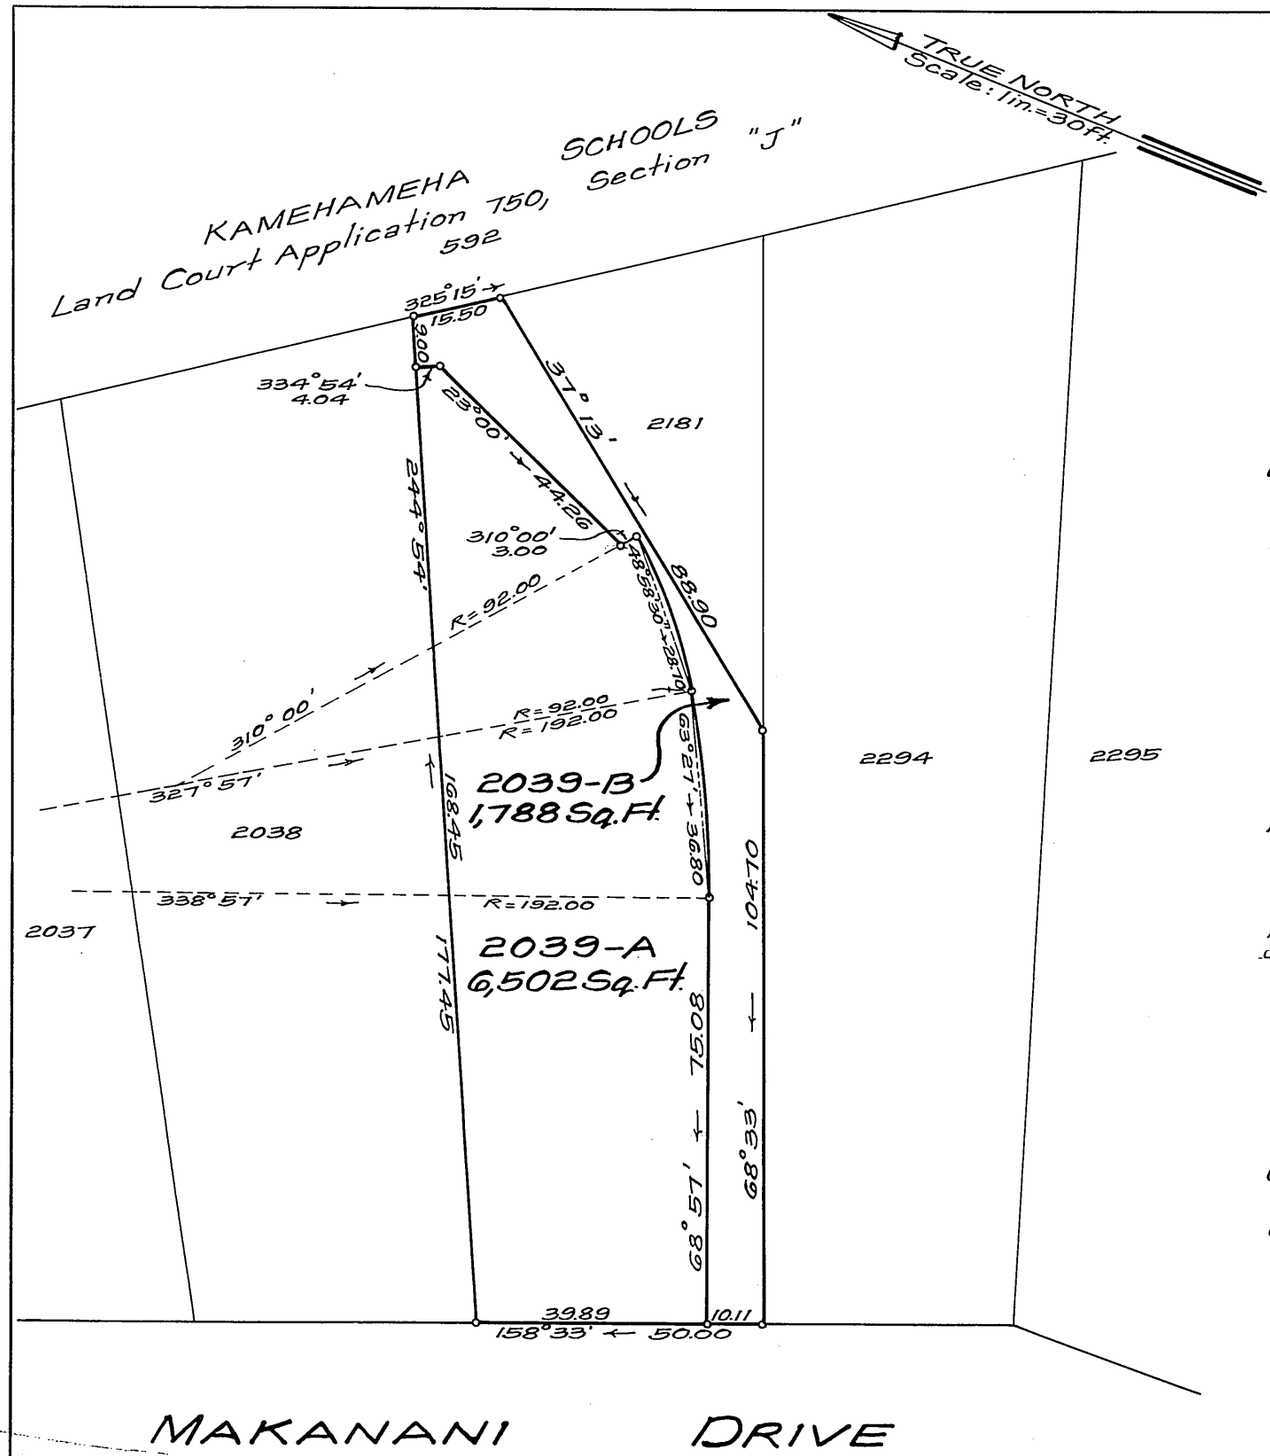

LAND COURT

STATE OF HAWAII

LAND COURT APPLICATION 290

MCINERNY PARK TRACT

SECTION "G"

SUBDIVISION OF LOT 2039

AS SHOWN ON MAP 30

INTO LOTS 2039-A AND 2039-B

AND CANCELLATION OF EASEMENT, AS SHOWN ON MAP 175

AT KAPALAMA, HONOLULU, OAHU, HAWAII

Honolulu, Hawaii
June 24, 1976

PETER H. ARITA
REGISTERED PROFESSIONAL LAND SURVEYOR
No. 1537-S
HAWAII, U.S.A.

DEPARTMENT OF PUBLIC WORKS
CITY AND COUNTY OF HONOLULU
DIVISION OF LAND SURVEY AND ACQUISITION

By: Peter H. Arita
Registered Professional Surveyor
Certificate Number 1537-S

OWNERS: Kiyoto Tanaka and Hanaye Matsuoka Tanaka

OWNERS' CERTIFICATE OF TITLE: 141,228

AUTHORIZED AND APPROVED BY ORDER OF THE JUDGE
OF THE LAND COURT DATED: FEBRUARY 9, 1977
BY ORDER OF THE COURT

James A. Smith
REGISTRAR OF THE LAND COURT

Filed January 17, 1977 Paul Ogloff

TAX MAP KEY: 1-6-20:25

Parcel 21
Nuhelewai Stream Flood Control
(Aupuni Street to Makanani Drive)
(18-1-3-80)

10" x 15" = 1 SQ. FT.