290

MAP 408

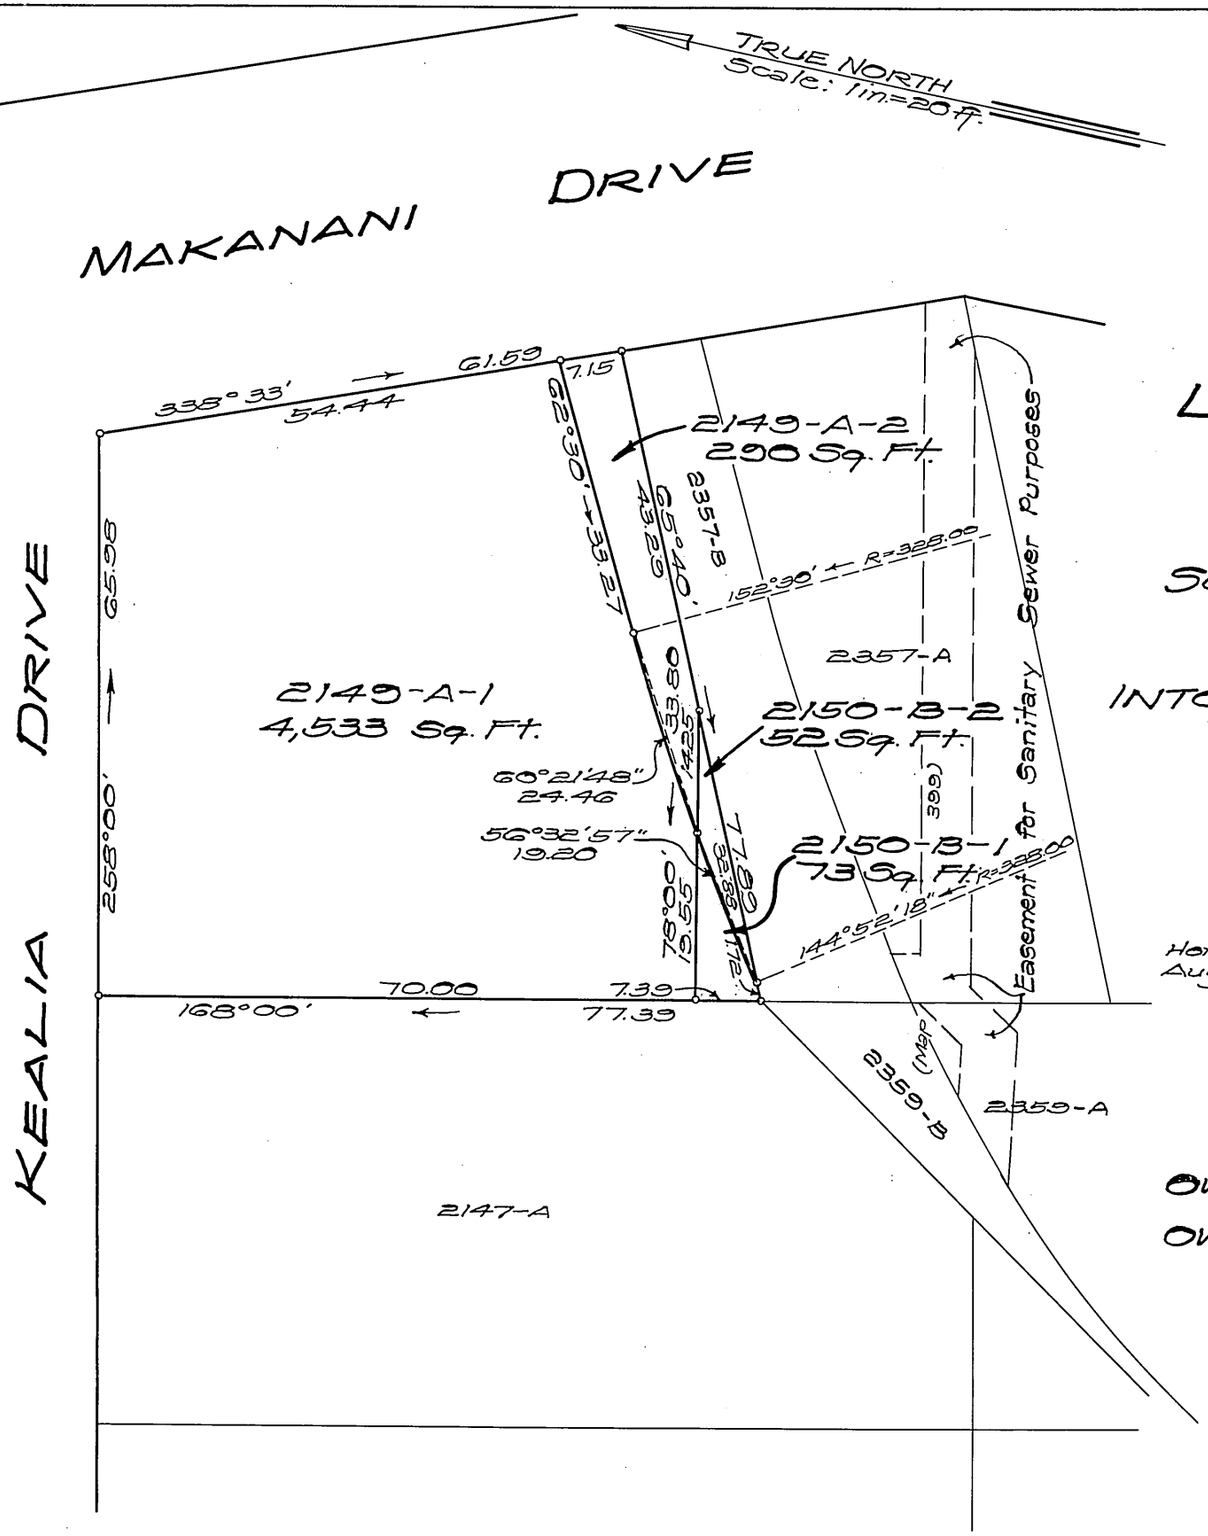

LAND COURT

STATE OF HAWAII

LAND COURT APPLICATION 290

McINERNY PARK TRACT

SECTION "G"

SUBDIVISION OF LOTS 2149-A AND 2150-B

AS SHOWN ON MAP 45

INTO LOTS 2149-A-1, 2149-A-2, 2150-B-1 AND 2150-B-2

AT KAPALAMA, HONOLULU, OAHU, HAWAII

Honolulu, Hawaii
August 2, 1977

ROBERT H. L. AU
REGISTERED PROFESSIONAL LAND SURVEYOR
No. 1562
HAWAII, U.S.A.

DEPARTMENT OF PUBLIC WORKS
CITY AND COUNTY OF HONOLULU
DIVISION OF LAND SURVEY AND ACQUISITION

By: Robert H. L. Au
Registered Professional Surveyor
Certificate Number 1562

OWNERS: Rosalie Kamaka Cabato, Manuel Rallita and Daphne Hisako Rallita

OWNERS' CERTIFICATE OF TITLE: 191,734

AUTHORIZED AND APPROVED BY ORDER OF THE JUDGE OF THE LAND COURT DATED: OCTOBER 28, 1977

BY ORDER OF THE COURT

James A. Smith

REGISTRAR OF THE LAND COURT

Filed October 20, 1977 Paul Coffroth chief

TAX MAP KEY: 1-6-19:94

Parcels 19 and 20
Nuhelewai Stream Flood Control
(Aupuni Street to Makanani Drive)
(18-1-3-80)

10" x 15" = 1 SQ. FT.