MAP 411

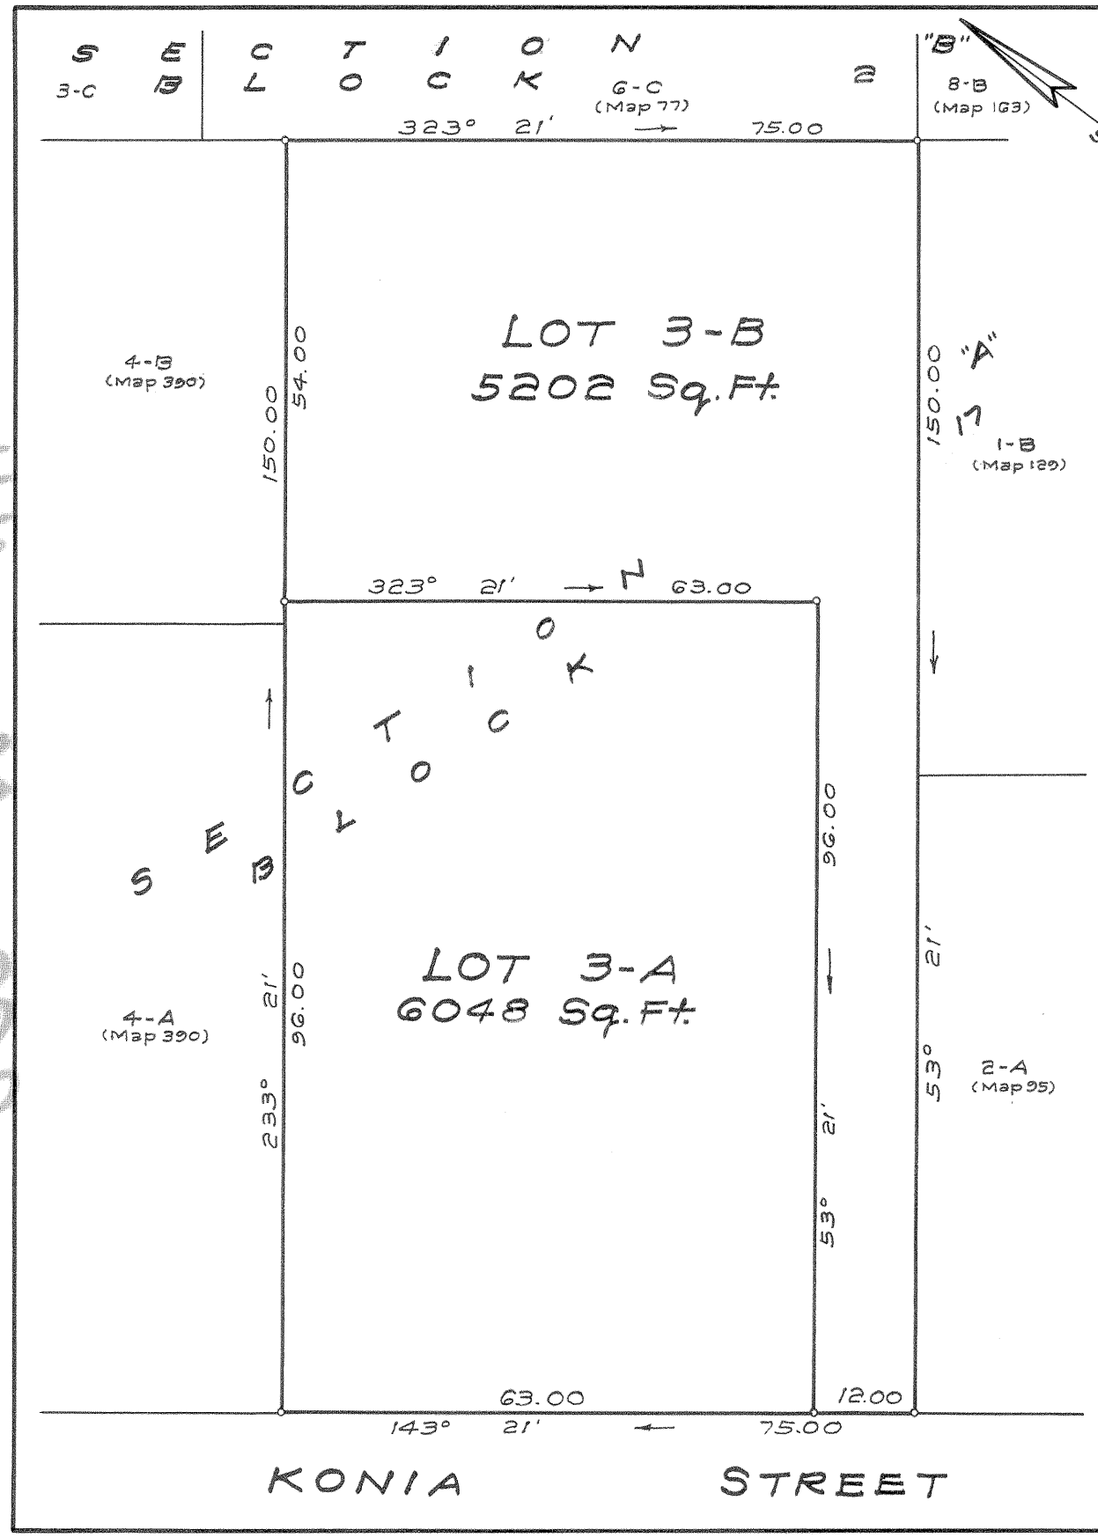

LAND COURT

STATE OF HAWAII

LAND COURT APPLICATION 290

"McINERNY PARK TRACT"

SECTION "A" - BLOCK 17

SUBDIVISION OF LOT 3

AS SHOWN ON MAP 2

INTO LOTS 3-A AND 3-B

at KAPALAMA, HONOLULU, OAHU, HAWAII

Rm. 201, 1339 N. School St.
Honolulu, Hawaii
May 23, 1977

ARTHUR Y. AKINAKA
REGISTERED LAND SURVEYOR
No. 244
HAWAII, U.S.A.

AKINAKA & ASSOCIATES, LTD.

By: Arthur Y. Akinaka
Registered Professional Surveyor
Certificate Number 244-S
Land Court Surveyor Cert. No. 55

OWNERS: Noboru Iwamoto and
Hisae Iwamoto

OWNERS' CERTIFICATE OF TITLE: 125,548

AUTHORIZED AND APPROVED BY ORDER OF THE JUDGE OF THE LAND COURT DATED: DECEMBER 27, 1977 BY ORDER OF THE COURT.

Juanita K. Post
REGISTRAR OF THE LAND COURT

Filed Dec. 21, 1977 Paul Czloff chief

Tax Map Key: 1-6-16:5

10" x 15" = 1.0 Sq. Ft.

Map 411 - OPS

Map 411 - OPS