MAP 420

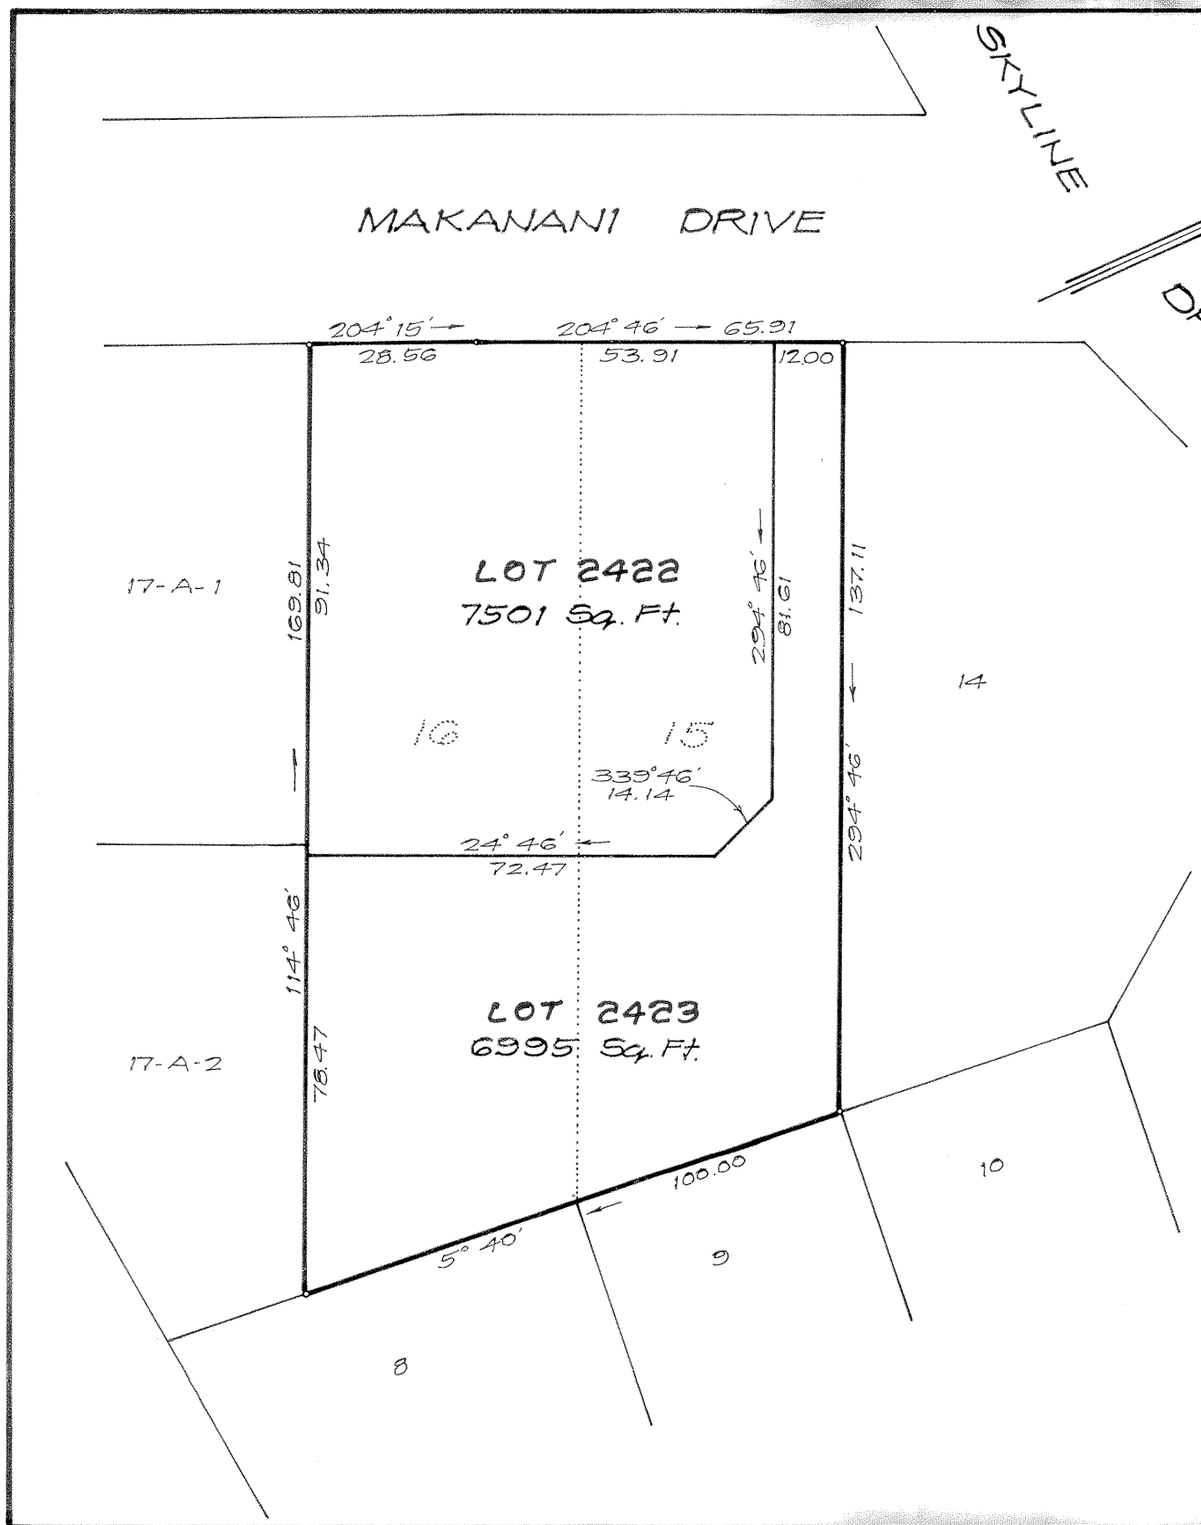

LAND COURT

STATE OF HAWAII

LAND COURT APPLICATION 290

SECTION "D"
McINERNY PARK TRACT

CONSOLIDATION OF LOTS 15 AND 16 OF BLOCK 2 AS SHOWN ON MAP 5 AND RESUBDIVISION OF SAID CONSOLIDATION INTO LOTS 2422 AND 2423 AT KAPALAMA, HONOLULU, OAHU, HAWAII

1020 Auahi St.
Honolulu, Hawaii
October 27, 1986

JOHN S. TERADA
REGISTERED PROFESSIONAL LAND SURVEYOR
No. 5080
HAWAII, U.S.A.

ENGINEERS SURVEYORS HAWAII, INC.
By: John S. Terada
Registered Professional Surveyor
Certificate Number 5080
Land Court Certificate Number 208

OWNERS: Jeannette Keiko Kagawa
S. Horita Contracting & Building Supplies, Ltd.

OWNERS' CERTIFICATE OF TITLE: 283778

AUTHORIZED AND APPROVED BY ORDER OF THE JUDGE OF THE LAND COURT DATED: APRIL 15, 1988

BY ORDER OF THE COURT

Barbara E Wright, Deputy
REGISTRAR OF THE LAND COURT

filed March 17, 1988
Barbara E Wright, Deputy Registrar

Tax Map Key: 1-6-11: 13
86-52

10" x 15" = 1.0 Sq. Ft.