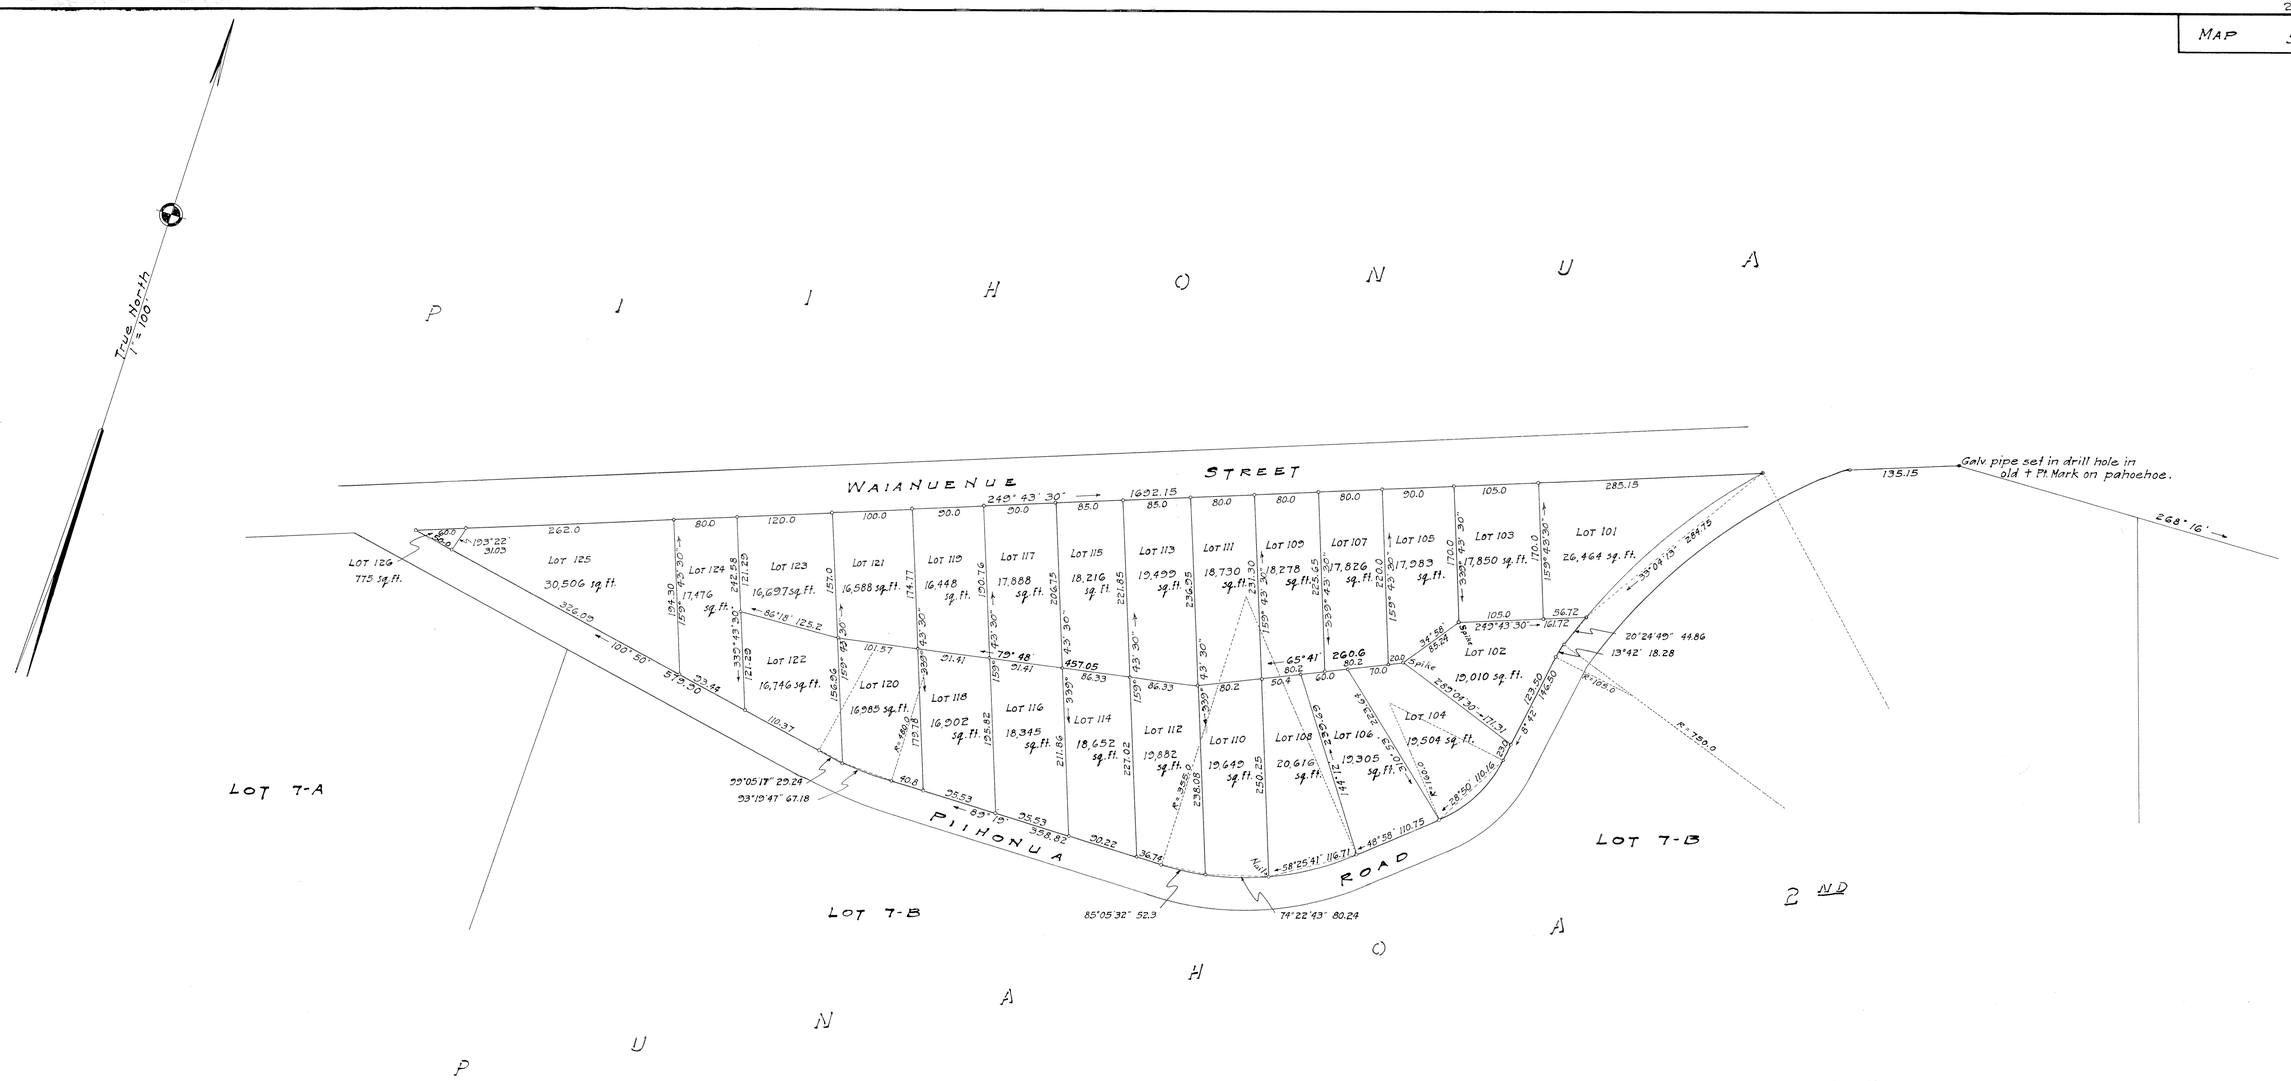

OWNERS: FRANK ALEXANDER HUFF
FRED LINTNER HARLOCKER
Frank Alexander Huff
Fred Lintner Harlocker
Owners' Transfer Certificate of Title No. 30107

LAND COURT

TERRITORY OF HAWAII

LAND COURT APPLICATION 292

SUBDIVISION OF LOT 4 AS SHOWN ON MAP 2

INTO LOTS 101 TO 126 INCLUSIVE

SITUATED AT PUNAHOA 2nd, SOUTH HILO, HAWAII, T. H.

Scale: 1 inch = 100 feet

This map is made from an actual survey on the ground made by and under the direct supervision of the undersigned between the dates of July 1st. and July 15th 1944 and may be checked with my Calculation Folder Number 10.

Hilo, Hawaii
July, 1944

ROBERT P. BRUCE REGISTERED LAND SURVEYOR No. 248

Robert P. Bruce
Registered Professional Surveyor
Certificate Number 248-S
Box 455, Hilo, Hawaii

I hereby certify that the map hereon being a subdivision of Land Court Application 292, as herein entitled, has been examined and checked as to form and mathematical correctness and that it has been approved by Order of the Judge of the Land Court dated August 17, 1944.

Honolulu, T. H. A. LESTER MARKS
August 17, 1944. Surveyor, Territory of Hawaii

By: Robert D. King
Principal Cadastral Engineer

Filed July 20, 1944
Abraham K. Akana
Assistant Registrar

NOTE: For rights of way, if any, see Certificate of Title
Also see Petition for subdivision

NOTE: All corners in this subdivision marked with 1" Round Deformed Reinforcing Steel Pins unless otherwise noted.

TAX KEY: 2-5-08

21" X 32" = 4.7 Sq. Ft.