MAP 7

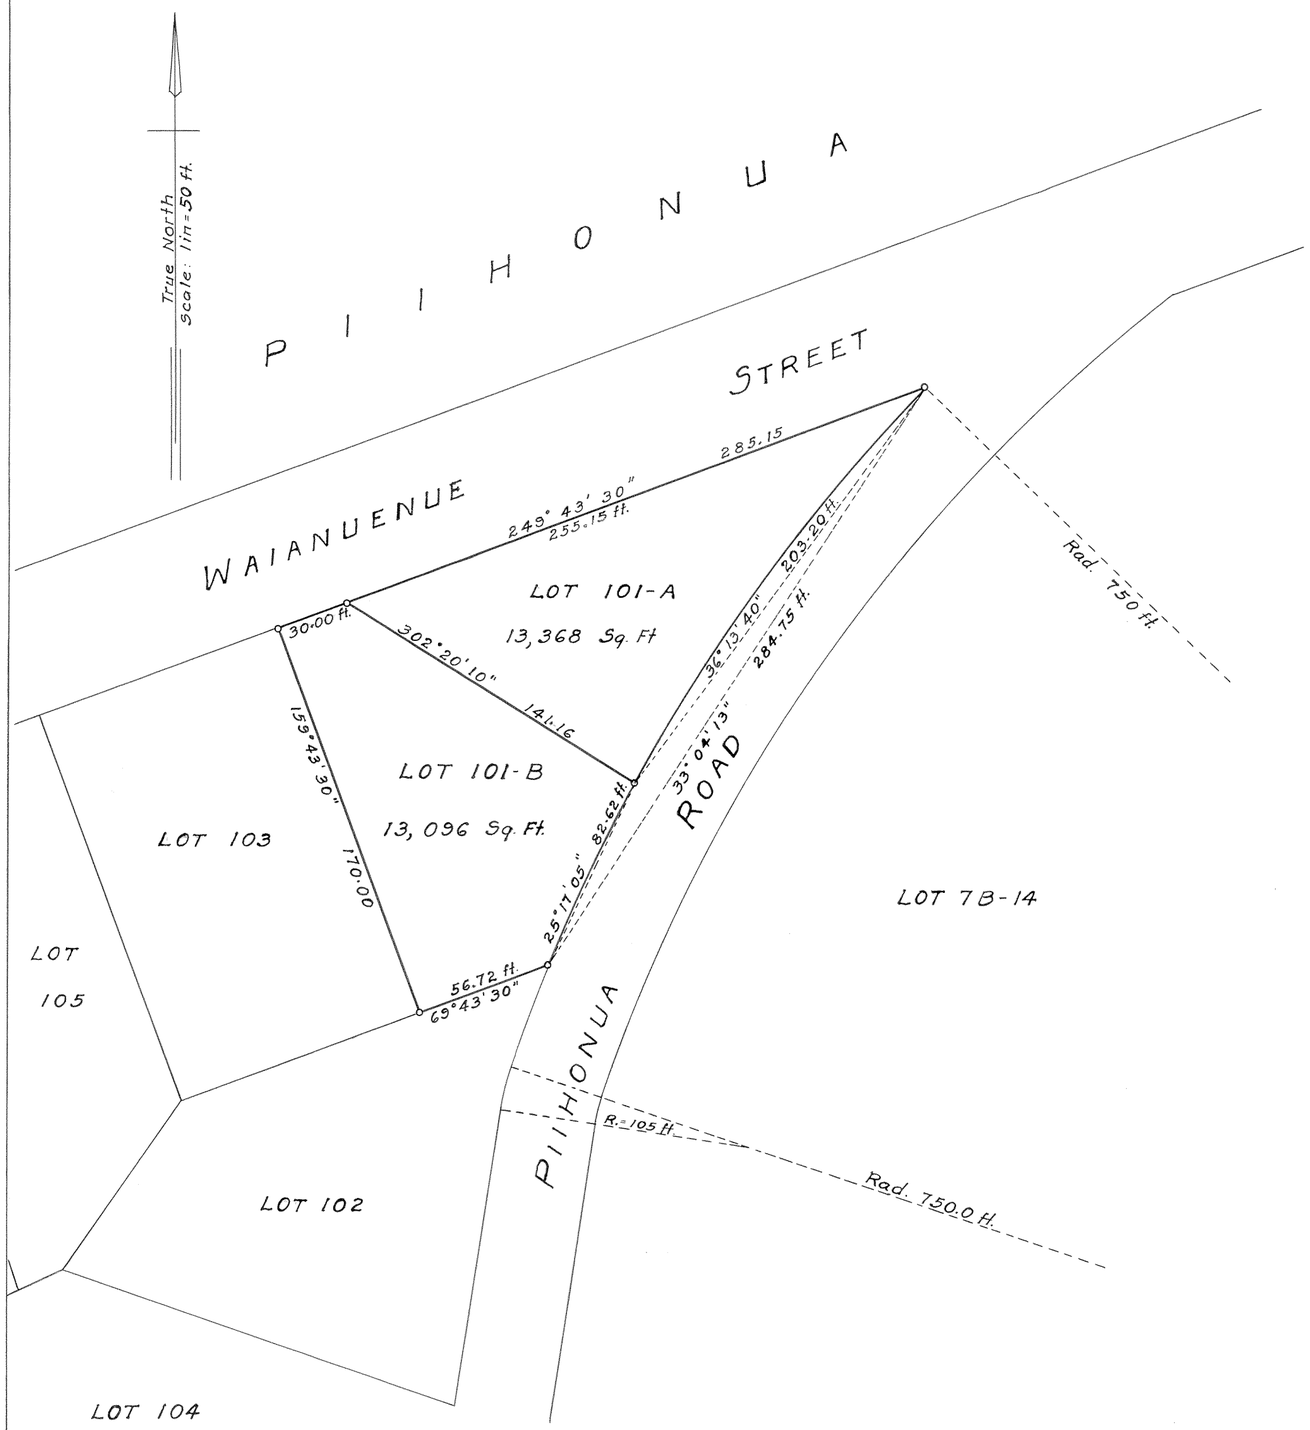

LAND COURT
TERRITORY OF HAWAII

LAND COURT APPLICATION 292

SUBDIVISION OF LOT 101, AS SHOWN ON MAP 5
INTO LOTS 101-A AND 101-B

SITUATED AT PUNAHOA 2ND, SOUTH HILO, HAWAII, T. H.

Hilo, Hawaii, T.H.
December 1946

A. J. WILLIAMSON
REGISTERED LAND SURVEYOR
No. 122
HAWAII, U.S.A.

A. J. Williamson
Registered Professional Surveyor
Certificate Number 122

OWNERS: JOSEPH EDWARD SHEPARD AND
RAYMOND WILLIAM GIANNINI

OWNERS CERTIFICATE OF TITLE: 33 848

AUTHORIZED AND APPROVED BY ORDER OF THE JUDGE
OF THE LAND COURT DATED: JANUARY 17, 1947.
BY ORDER OF THE COURT

[signature]
REGISTRAR OF THE LAND COURT

Filed Dec. 30, 1946
Abraham W. Akina
Assistant Registrar

Tax Map Key: 2-5-08

15"x 21" = 2.2 Sq. Ft.