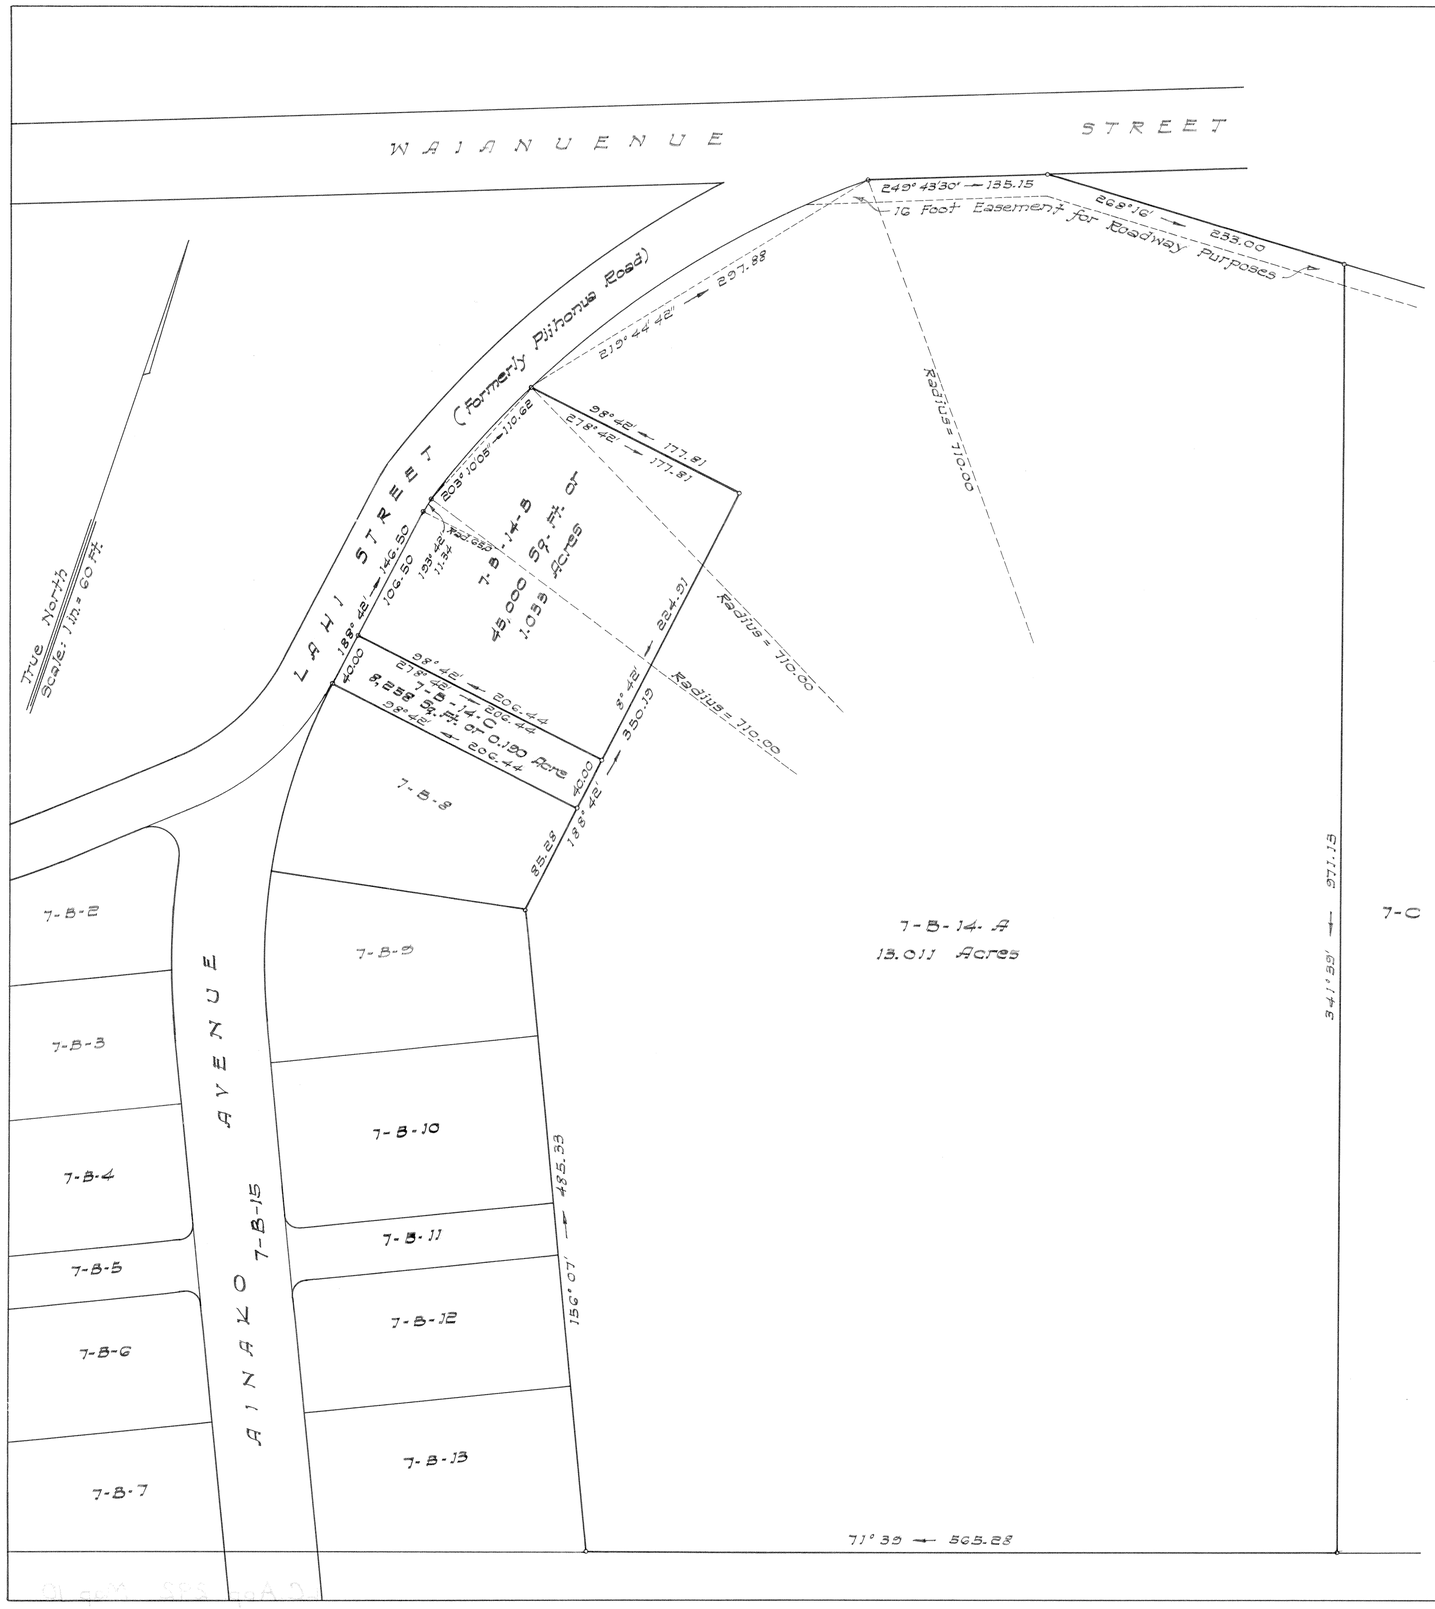

LAND COURT

STATE OF HAWAII

LAND COURT APPLICATION 292

SUBDIVISION OF LOT 7-B-14 AS SHOWN ON MAP 6
INTO LOTS 7-B-14-A, 7-B-14-B AND 7-B-14-C

SITUATED AT PUNAHOA 2nd, SOUTH HILO, HAWAII

Hilo, Hawaii
April 18, 1960

JOHN N. SMITH
REGISTERED LAND SURVEYOR No. 207
HAWAII, U.S.A.

By John N. Smith
Registered Surveyor
Certificate Number 207-5

OWNER: HAWAIIAN EVANGELICAL ASSOCIATION OF CONGREGATIONAL-CHRISTIAN CHURCHES

OWNERS CERTIFICATE OF TITLE: 16416

AUTHORIZED AND APPROVED BY ORDER OF THE JUDGE
OF THE LAND COURT DATED: APRIL 26, 1961
BY ORDER OF THE COURT
[signature]
REGISTRAR OF THE LAND COURT

Filed April 24, 1961 Paul Coxloff clerk

Tax Map Key: 2-5-08:7

21" x 32" = 4.7 sf