MAP 18

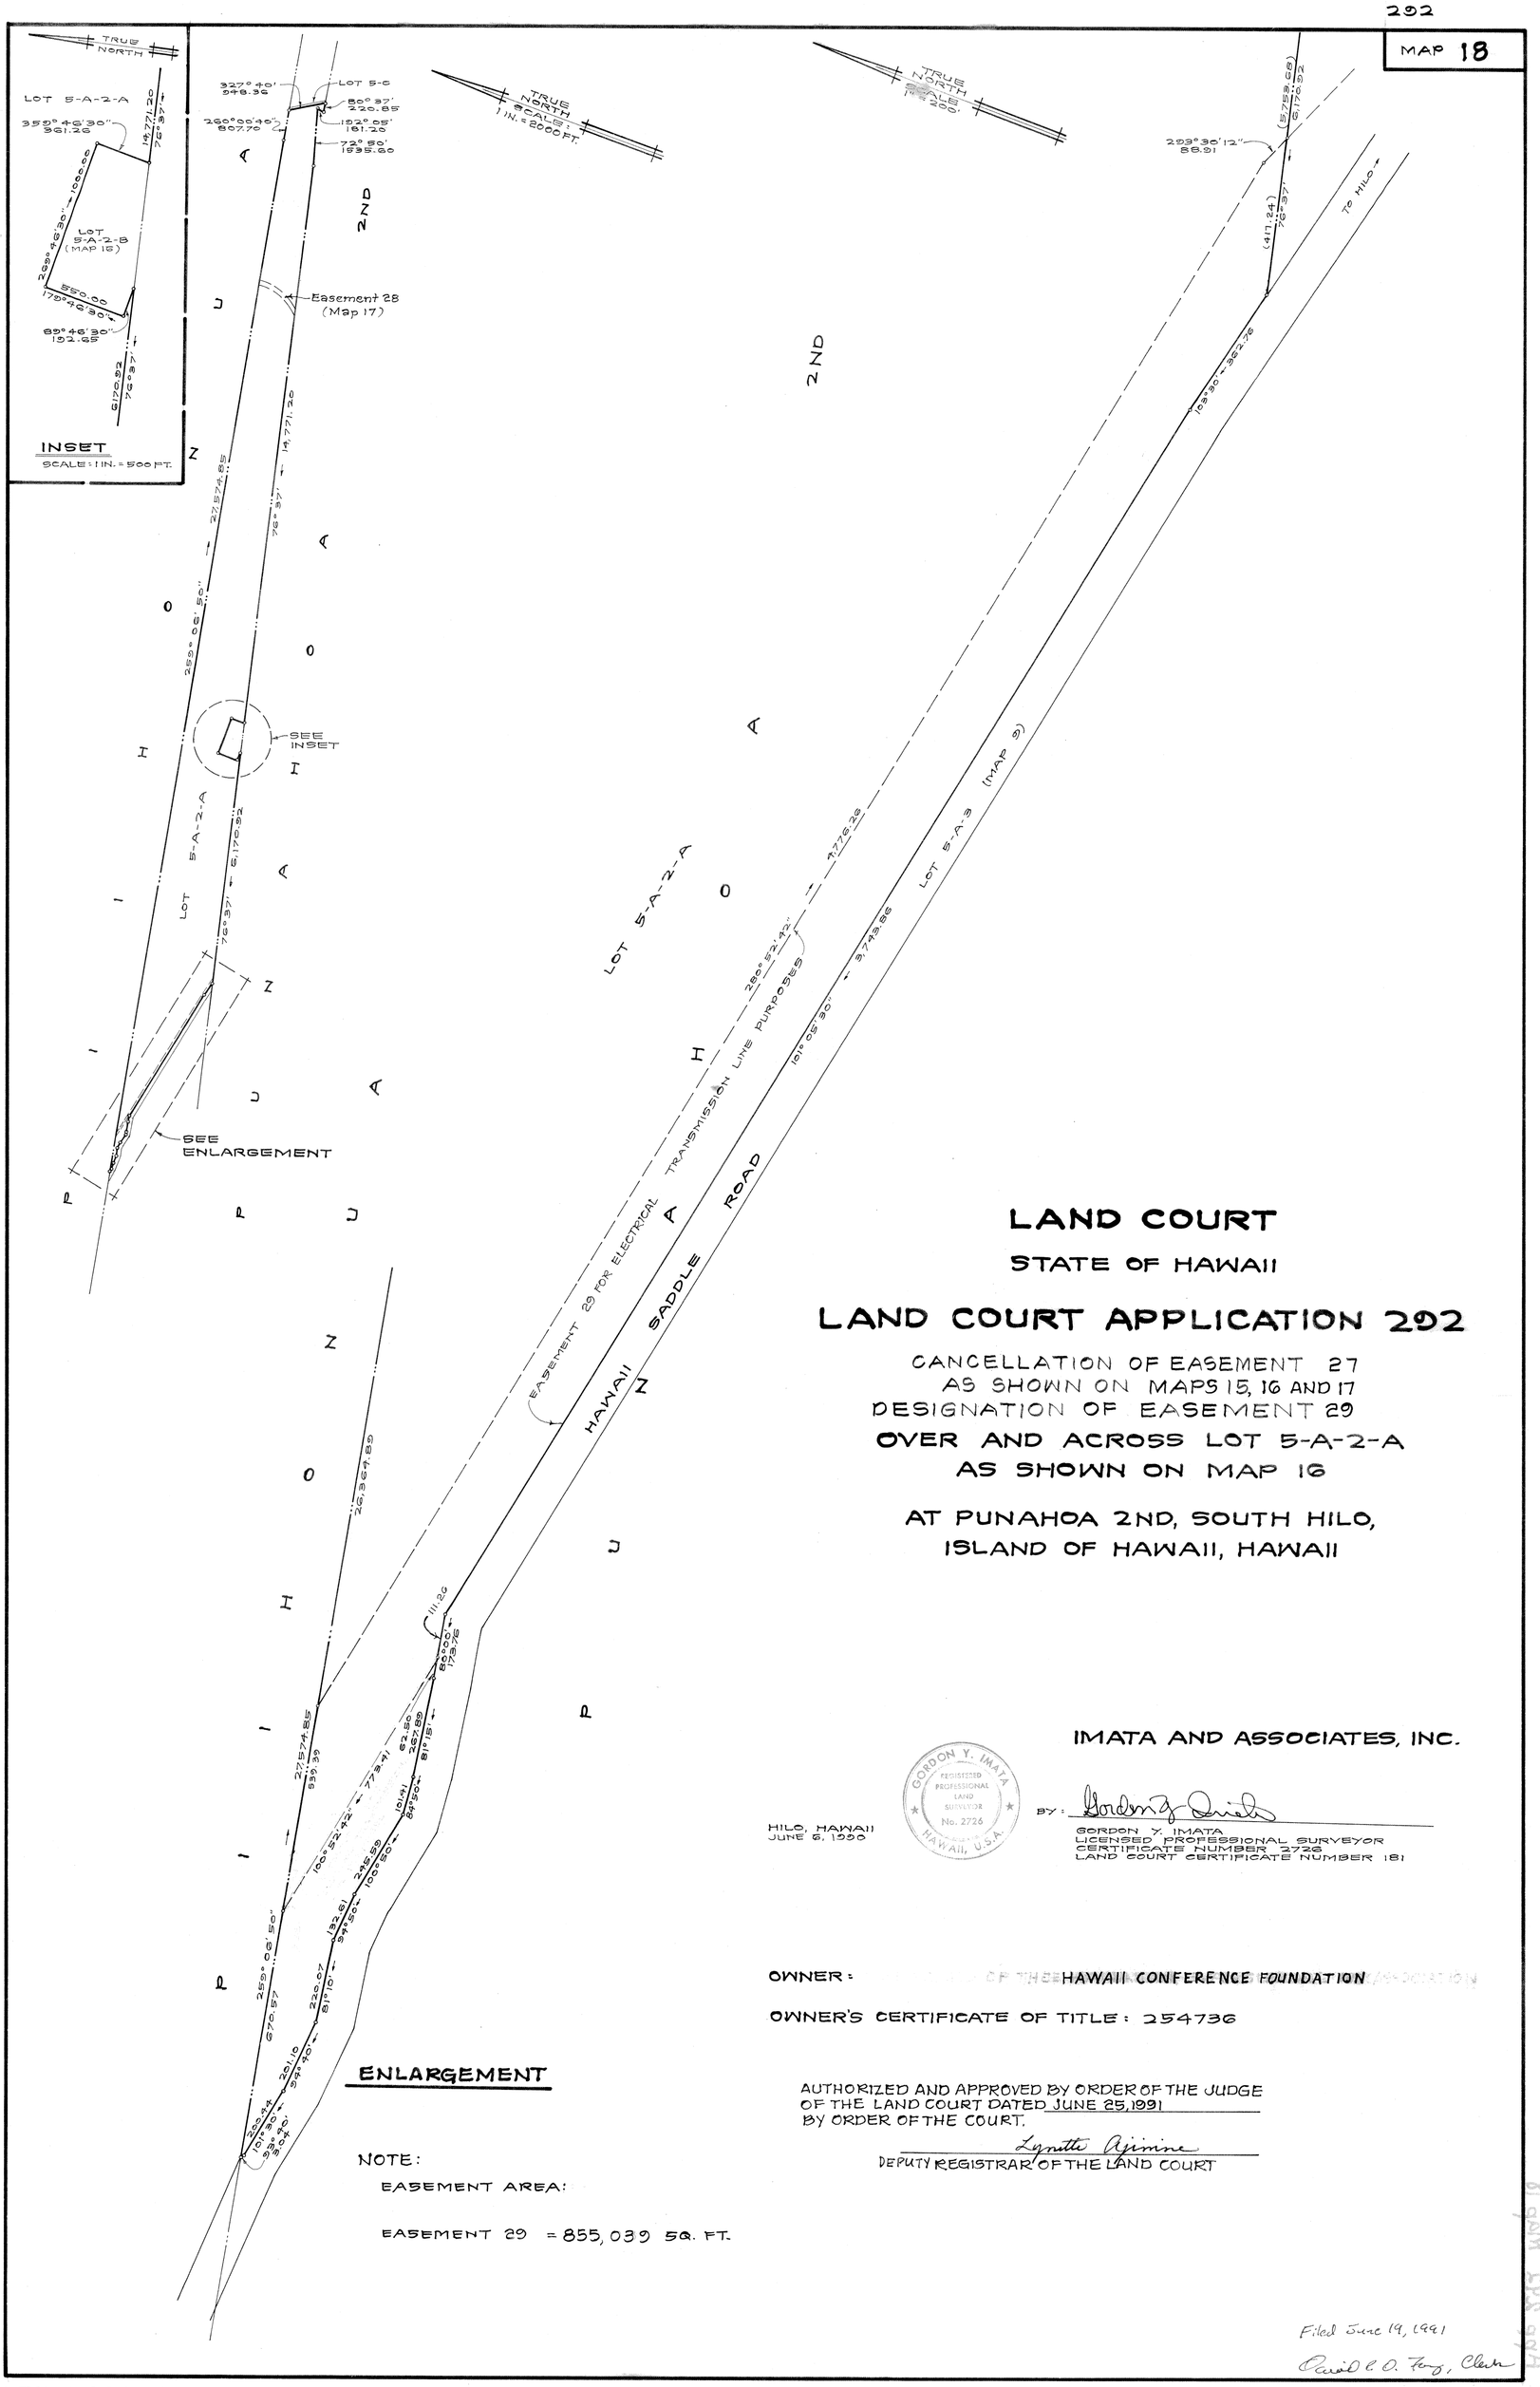

LAND COURT

STATE OF HAWAII

LAND COURT APPLICATION 292

CANCELLATION OF EASEMENT 27
AS SHOWN ON MAPS 15, 16 AND 17
DESIGNATION OF EASEMENT 29
OVER AND ACROSS LOT 5-A-2-A
AS SHOWN ON MAP 16

AT PUNAHOA 2ND, SOUTH HILO,
ISLAND OF HAWAII, HAWAII

IMATA AND ASSOCIATES, INC.

HILO, HAWAII
JUNE 6, 1990

GORDON Y. IMATA
REGISTERED PROFESSIONAL LAND SURVEYOR
No. 2726
HAWAII, U.S.A.

BY: Gordon Y. Imata

GORDON Y. IMATA
LICENSED PROFESSIONAL SURVEYOR
CERTIFICATE NUMBER 2726
LAND COURT CERTIFICATE NUMBER 181

OWNER: HAWAII CONFERENCE FOUNDATION

OWNER'S CERTIFICATE OF TITLE: 254736

AUTHORIZED AND APPROVED BY ORDER OF THE JUDGE
OF THE LAND COURT DATED JUNE 25, 1991
BY ORDER OF THE COURT.

Lynette Ajimine
DEPUTY REGISTRAR OF THE LAND COURT

NOTE:

EASEMENT AREA:

EASEMENT 29 = 855,039 SQ. FT.

Filed June 19, 1991
David W. O. Fong, Clerk

TAX MAP KEY: 3RD DIV. 2-5-01: 13

21" x 32" = 4.67 SQ. FT.