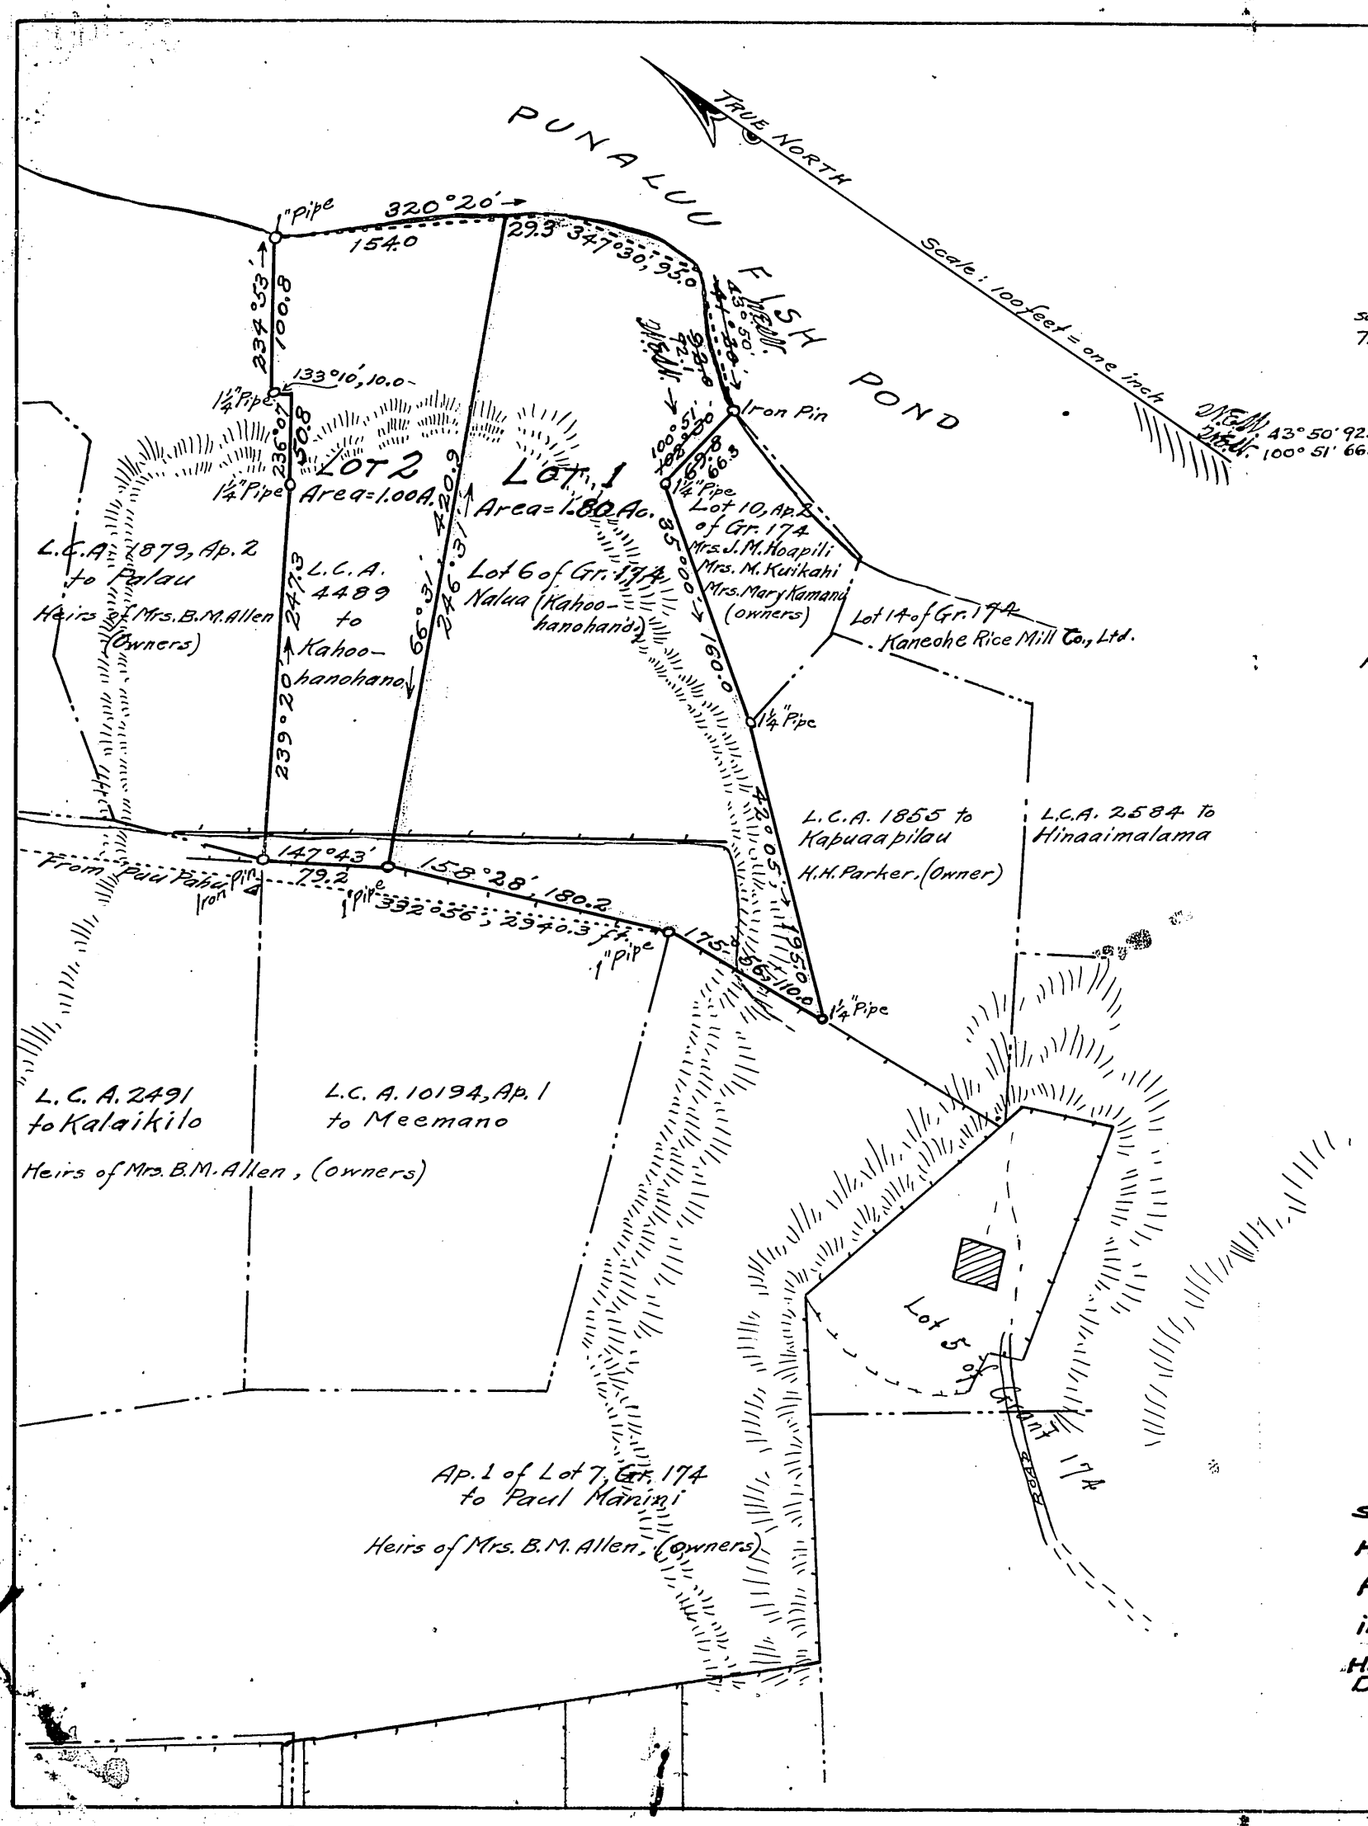

LAND COURT
TERRITORY OF HAWAII

Map and Description with Amended Petition No. 293
M. Mapuana Peters, Petitioner.

Land in Punaluu, Kaneohe, Koolaupoko, Oahu; described as follows:

LOT 1

A portion of R.P. (Grant) 174 to Paul F. Manini.

Beginning at a one-inch pipe at the east corner of L.C.A. 10194, Apana 1 to Meemano said pipe being by true azimuth 332°56', and distant 2940.3 feet from the Puu Pahu Triangulation Station, and running by true azimuth:-

1.	158° 28',	180.2	feet, along fence along said L.C.A. 10194, Ap. 1 to a one-inch pipe;	
2.	246° 31',	420.9	" , "	Lot 2 to edge of pond;
3.	320° 20',	29.3	" , "	edge of Punaluu Fish Pond;
4.	347° 30',	95.0	" , "	same;
5.	~~41° 20',~~	~~92.0~~	" , "	same; 43° 50' 92.1
6.	~~102° 30',~~	~~69.8~~	" , "	same, to an iron pin; 100° 51' 66.3
7.	35° 00',	160.0	" , "	Lot 10, Ap. 2 of Grant 174, to a 1¼" pipe;
8.	42° 05',	195.0	" , "	L.C.A. 1855 to Kapuaapilau, to 1¼" pipe at fence;
9.	175° 56',	110.0	" , "	fence along Lot 7, Ap. 1 of Grant 174, to the point of beginning.

Containing an area of 1.80 acres.

LOT 2

L.C.A. 4489, R.P. 1436 to Kahoohanohano

Beginning at a one-inch pipe at the west corner of Lot 1 of this petition and running by true azimuth:-

1.	147° 43',	79.2	feet, along fence, along L.C.A. 10194, Ap. 1 to an iron pin;	
2.	239° 20',	247.3	" , "	L.C.A. 1879, Ap. 2 to Palau to a 1¼" pipe;
3.	236° 07',	50.8	" , "	same;
4.	133° 10',	10.0	" , "	same to 1¼" pipe on Kuauna;
5.	234° 53',	100.8	" , "	same " " " at edge of pond;
6.	320° 20',	154.0	" , "	edge of Punaluu Fish Pond;
7.	66° 31',	420.9	" , "	Lot 1 of this petition, to the point of beginning.

Containing an area of 1.00 acres.

Honolulu, T.H.
May 26, 1915.

Baldwin & Alexander, Surveyors
Per. A. C. Alexander

approved
THOMPSON C.S.F. ERTON
Attys for Kaneohe Rice Mill Co. Ltd.
E. C. Peters and
W. J. Robinson
Attys for petitioner
June 25th 1915

LAND COURT TERRITORY OF HAWAII
Approved with corrections as initialed:
December 23-1915
[signature]
Judge Land Court

I hereby certify that the amended description of survey and map hereon has been examined and the boundaries checked on the ground and found to be correct as shown on plan with changes in courses 5 and 6 of Lot 1 as initialed.

Honolulu T.H.
December 22, 1915

Walter E. Wall,
Surveyor, Territory of Hawaii.