15 Ft. Roadway — Beginning at the Northwest corner of this piece on the South side of Kamehameha IV Road, the true azimuth and distance to the initial point of Lot 1 (said initial point of Lot 1 being 878.4 feet South and 861.2 feet East from G.S. △ Hauiki being 59° 28' 80.0 feet and running by true azimuths:

1. 239° 23' 15.0 ft. along the South side of Kam. IV Road;
2. 327° 30' 232.8 ft. to the center of auwai;
3. 70° 00' 15.25 ft. along the center of auwai;
4. 147° 30' 230.0 ft. to the point of beginning.

Area 0.08 Acre.

COURT OF LAND REGISTRATION
TERRITORY OF HAWAII

Map and description with Petition
Ana Keawehawai - Petitioner
Landin Kalihi Valley - Kona - Oahu - T.H.

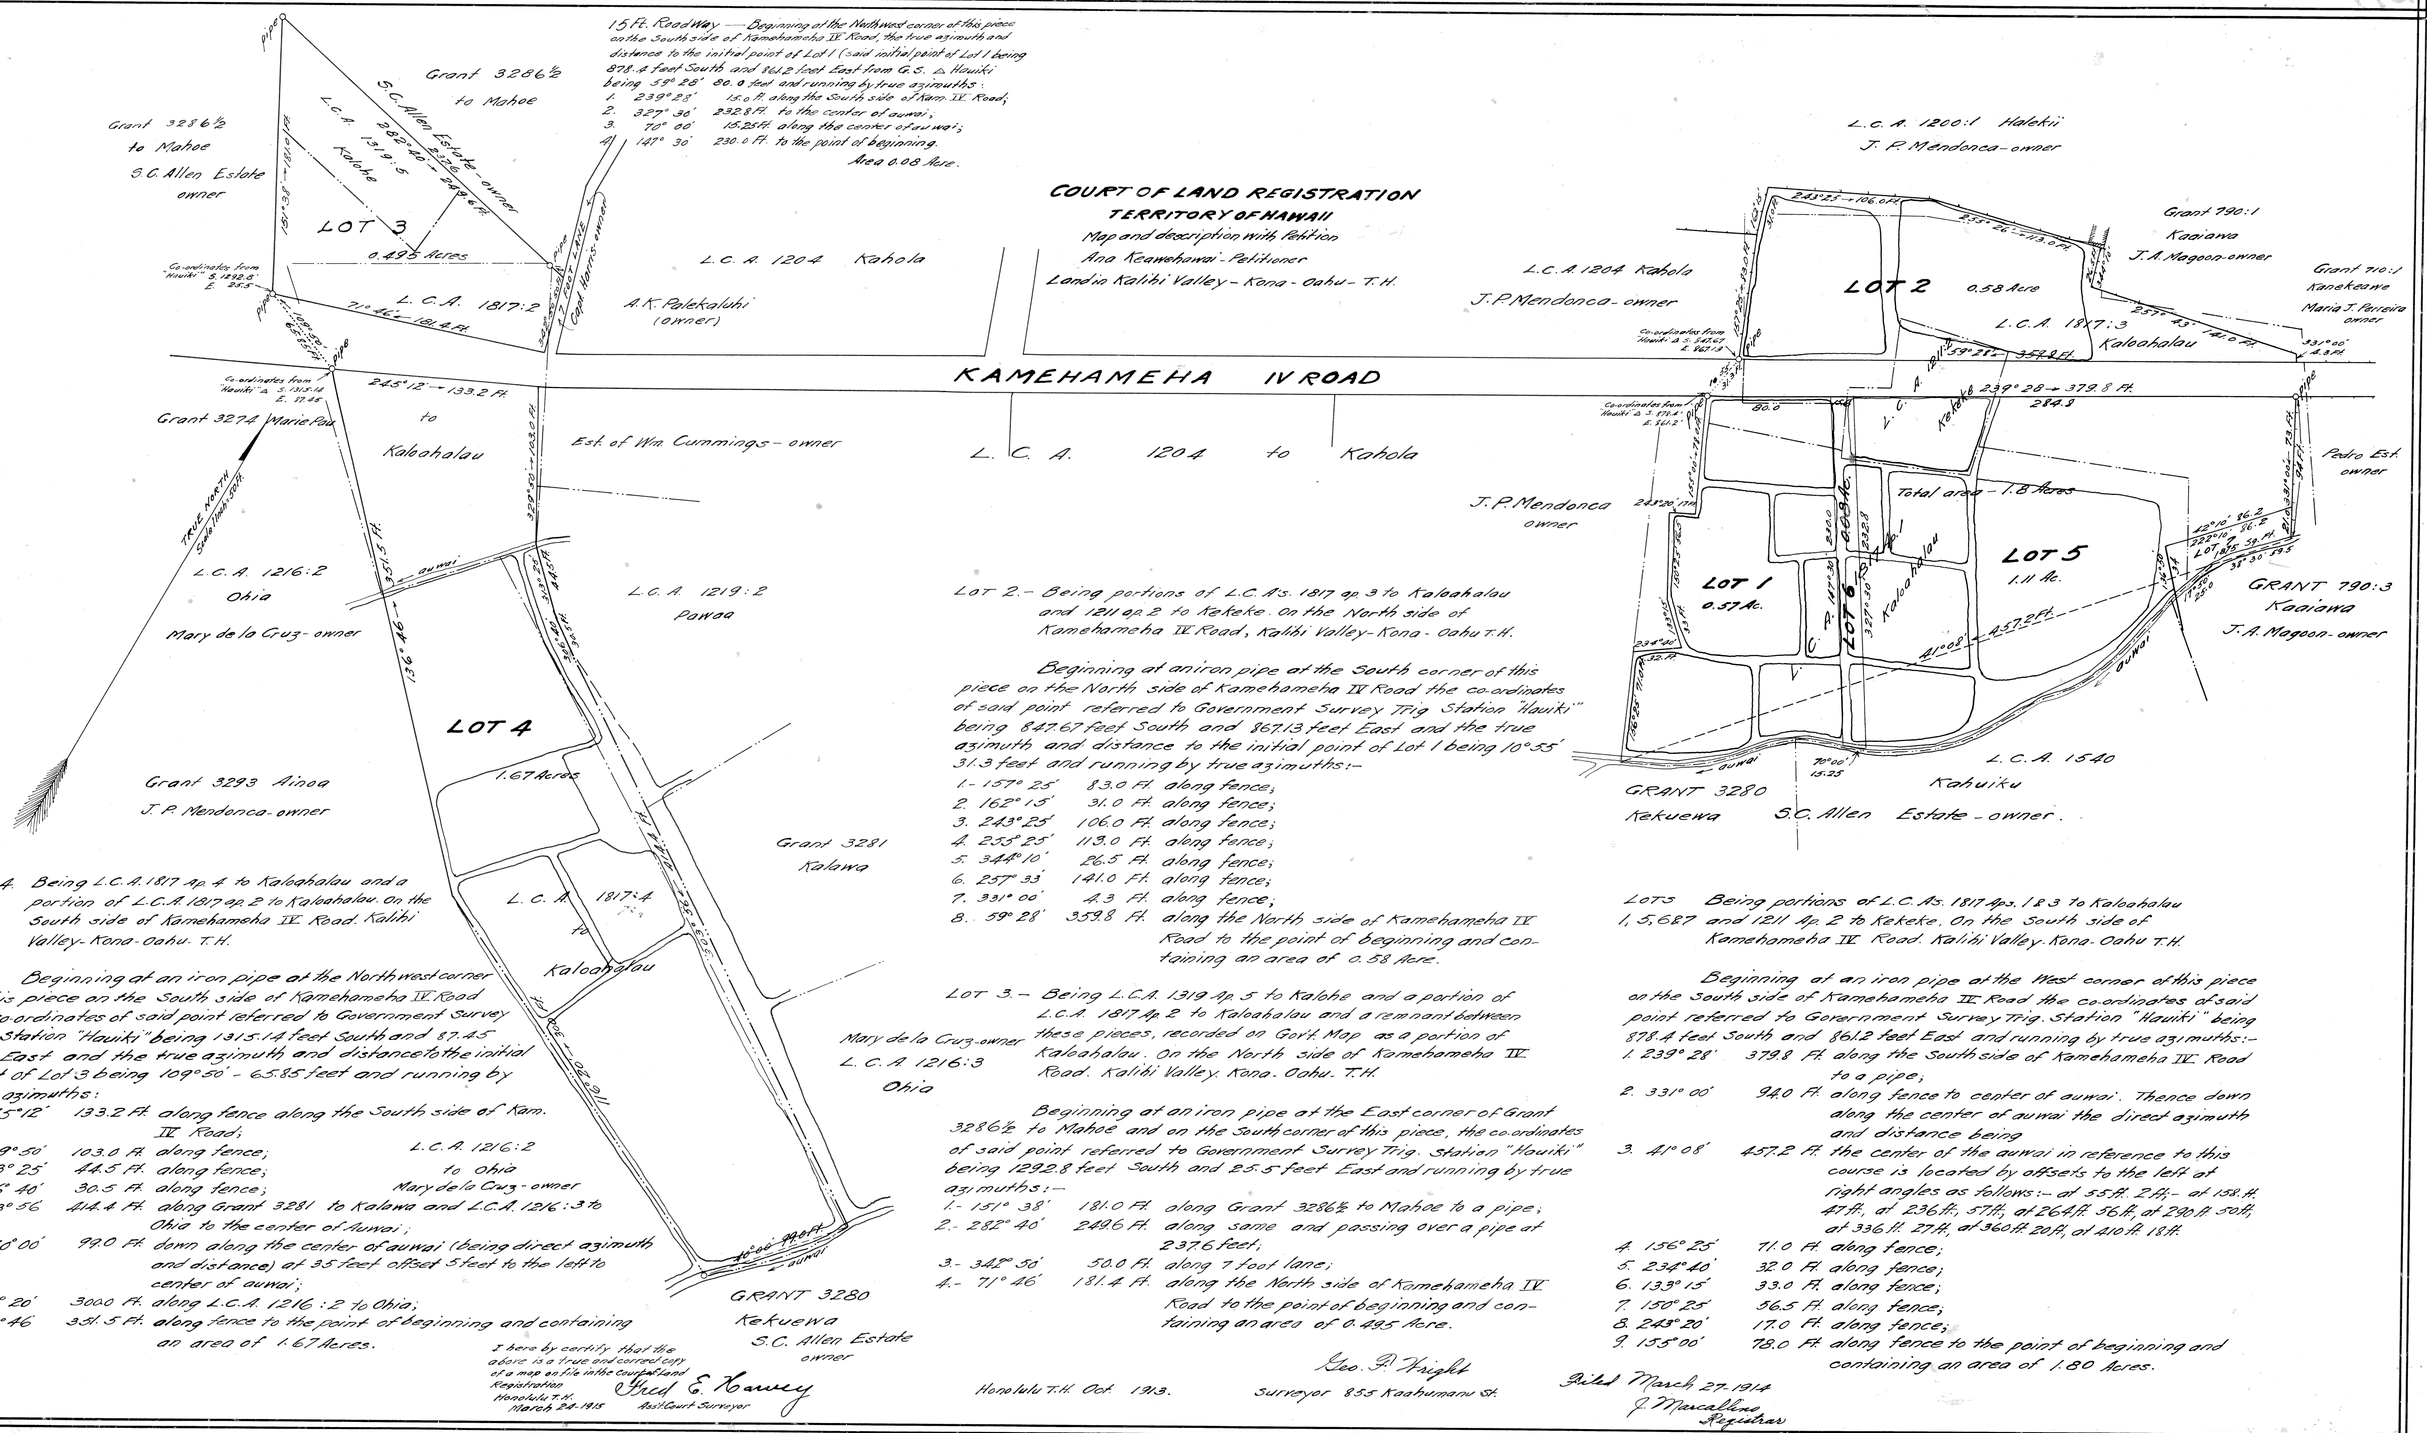

LOT 4. Being L.C.A. 1817 Ap. 4 to Kaloahalau and a portion of L.C.A. 1817 ap. 2 to Kaloahalau. On the South side of Kamehameha IV. Road. Kalihi Valley - Kona - Oahu. T.H.

Beginning at an iron pipe at the Northwest corner of this piece on the South side of Kamehameha IV Road the co-ordinates of said point referred to Government Survey Trig Station "Hauiki" being 1315.14 feet South and 87.45 feet East and the true azimuth and distance to the initial point of Lot 3 being 109° 50' - 65.85 feet and running by true azimuths:

1. 245° 12' 133.2 Ft. along fence along the South side of Kam. IV Road;
2. 329° 50' 103.0 Ft. along fence; L.C.A. 1216:2
3. 313° 25' 44.5 Ft. along fence; to Ohia
4. 306° 40' 30.5 Ft. along fence; Mary de la Cruz - owner
5. 303° 56' 414.4 Ft. along Grant 3281 to Kalawa and L.C.A. 1216:3 to Ohia to the center of Auwai;
6. 40° 00' 99.0 Ft. down along the center of auwai (being direct azimuth and distance) at 35 feet offset 5 feet to the left to center of auwai;
7. 116° 20' 300.0 Ft. along L.C.A. 1216:2 to Ohia;
8. 136° 46' 351.5 Ft. along fence to the point of beginning and containing an area of 1.67 Acres.

I hereby certify that the above is a true and correct copy of a map on file in the Court of Land Registration
Honolulu T.H.
March 24. 1915
Fred E. Harvey
Asst. Chief Surveyor.

LOT 2. - Being portions of L.C.As. 1817 ap. 3 to Kaloahalau and 1211 ap. 2 to Kekeke. On the North side of Kamehameha IV Road, Kalihi Valley - Kona - Oahu T.H.

Beginning at an iron pipe at the South corner of this piece on the North side of Kamehameha IV Road the co-ordinates of said point referred to Government Survey Trig Station "Hauiki" being 847.67 feet South and 867.13 feet East and the true azimuth and distance to the initial point of Lot 1 being 10° 55' 31.3 feet and running by true azimuths:-

1. - 157° 25' 83.0 Ft. along fence;
2. 162° 15' 31.0 Ft. along fence;
3. 243° 25' 106.0 Ft. along fence;
4. 253° 25' 113.0 Ft. along fence;
5. 344° 10' 26.5 Ft. along fence;
6. 257° 33' 141.0 Ft. along fence;
7. 331° 00' 4.3 Ft. along fence;
8. 59° 28' 359.8 Ft. along the North side of Kamehameha IV Road to the point of beginning and containing an area of 0.58 Acre.

LOT 3. - Being L.C.A. 1319 Ap. 5 to Kalohe and a portion of L.C.A. 1817 Ap. 2 to Kaloahalau and a remnant between these pieces, recorded on Gov't Map as a portion of Kaloahalau. On the North side of Kamehameha IV Road. Kalihi Valley, Kona. Oahu. T.H.

Beginning at an iron pipe at the East corner of Grant 3286½ to Mahoe and on the South corner of this piece, the co-ordinates of said point referred to Government Survey Trig. station "Hauiki" being 1292.8 feet South and 25.5 feet East and running by true azimuths:-

1. - 151° 38' 181.0 Ft. along Grant 3286½ to Mahoe to a pipe;
2. - 282° 40' 249.6 Ft. along same and passing over a pipe at 237.6 feet;
3. - 342° 50' 50.0 Ft. along 7 foot lane;
4. - 71° 46' 181.4 Ft. along the North side of Kamehameha IV Road to the point of beginning and containing an area of 0.495 Acre.

Geo. F. Wright
Surveyor 855 Kaahumanu St.

Honolulu T.H. Oct. 1913.

LOTS 1, 5, 6 & 7. Being portions of L.C.As. 1817 Aps. 1 & 3 to Kaloahalau and 1211 Ap. 2 to Kekeke. On the South side of Kamehameha IV Road. Kalihi Valley. Kona. Oahu T.H.

Beginning at an iron pipe at the West corner of this piece on the South side of Kamehameha IV Road the co-ordinates of said point referred to Government Survey Trig. Station "Hauiki" being 878.4 feet South and 861.2 feet East and running by true azimuths:-

1. 239° 28' 379.8 Ft. along the South side of Kamehameha IV Road to a pipe;
2. 331° 00' 94.0 Ft. along fence to center of auwai. Thence down along the center of the auwai the direct azimuth and distance being
3. 41° 08' 457.2 Ft. the center of the auwai in reference to this course is located by offsets to the left at right angles as follows:- at 35 ft. 2 ft.;- at 138 ft. 47 ft., at 236 ft., 57 ft.; at 264 ft. 56 ft., at 290 ft. 50 ft., at 336 ft. 27 ft., at 360 ft. 20 ft., at 410 ft. 18 ft.
4. 156° 25' 71.0 Ft. along fence;
5. 234° 40' 32.0 Ft. along fence;
6. 133° 15' 33.0 Ft. along fence;
7. 150° 25' 56.5 Ft. along fence;
8. 243° 20' 17.0 Ft. along fence;
9. 155° 00' 78.0 Ft. along fence to the point of beginning and containing an area of 1.80 Acres.

Filed March 27. 1914
J. Macalhne
Registrar