MAP 2

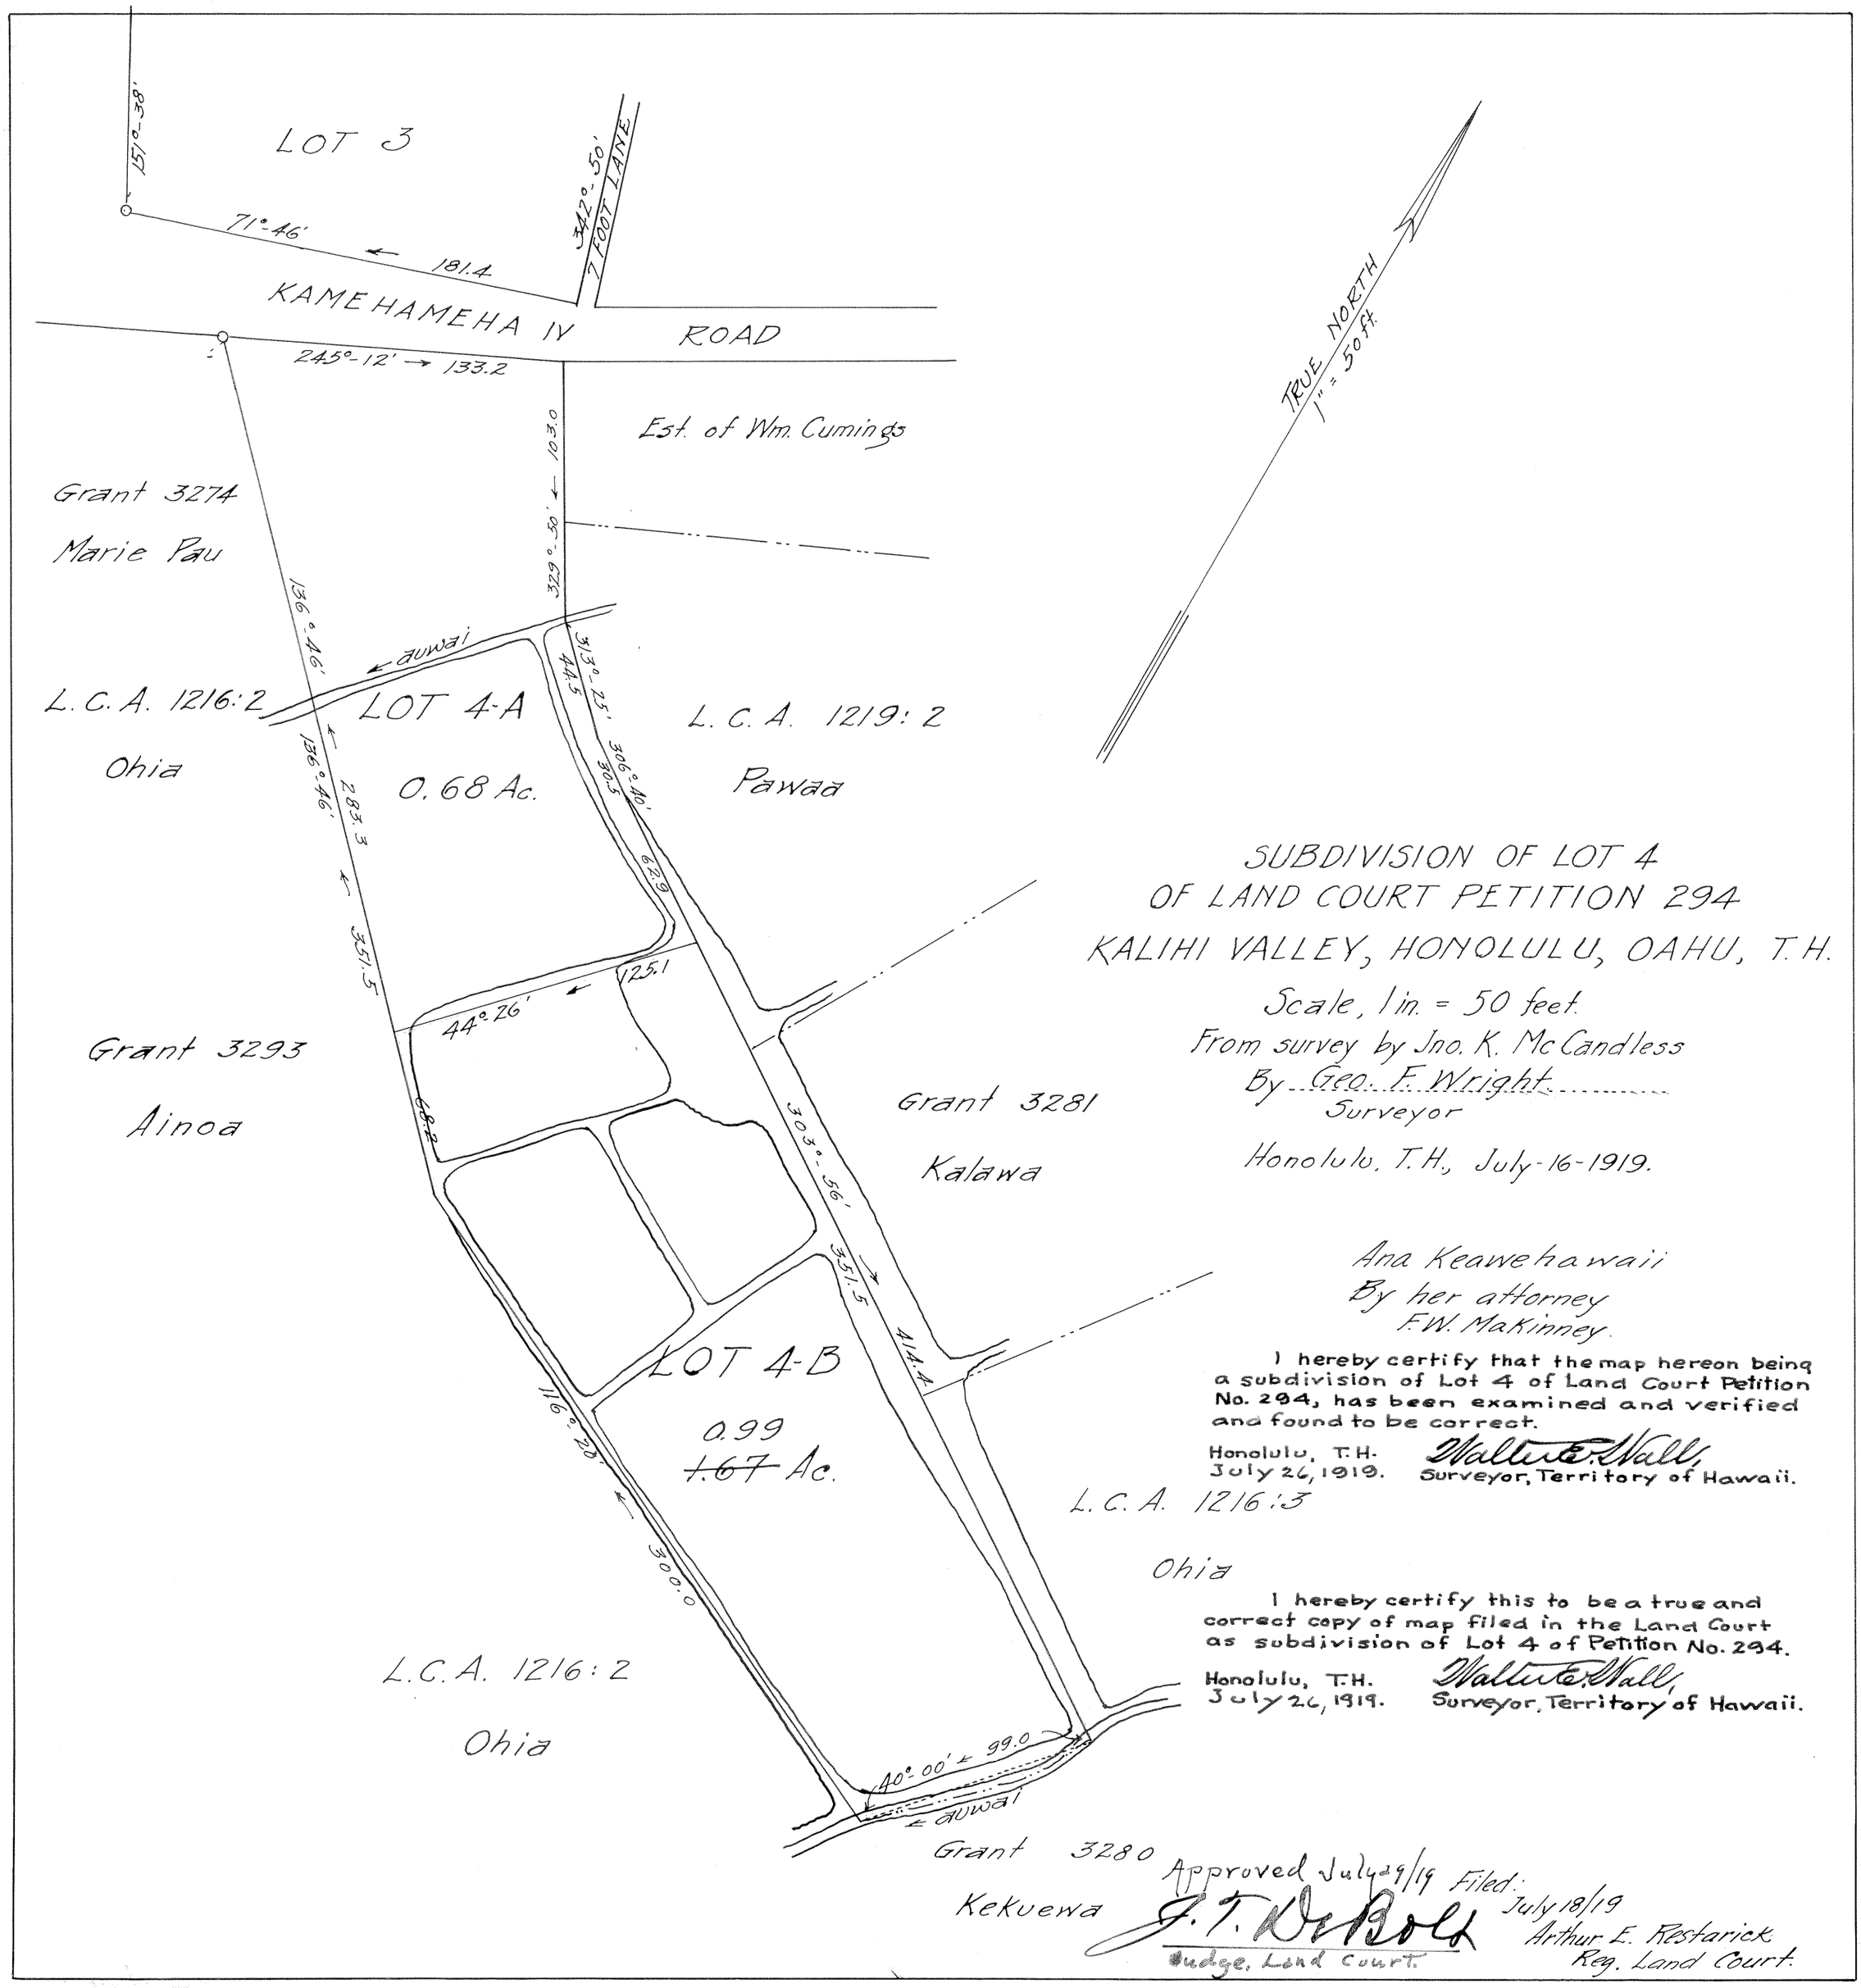
LOT 3
151°-38'
71°-46'
181.4
342°-50'
7 FOOT LANE
KAMEHAMEHA IV ROAD
245°-12' → 133.2
Est. of Wm. Cumings
103.0
329°-50'
Grant 3274
Marie Pau
136°-46'
Auwai
L.C.A. 1216:2
Ohia
LOT 4-A
0.68 Ac.
313°-25'
44.5
306°-40'
30.5
62.9
L.C.A. 1219:2
Pawaa
136°-46'
283.3
351.5
125.1
44°-26'
Grant 3293
Ainoa
68.2
Grant 3281
Kalawa
303°-56'
351.5
414.4
LOT 4-B
0.99
~~1.67~~ Ac.
116°-20'
300.0
L.C.A. 1216:2
Ohia
40°-00' ± 99.0
± Auwai
Grant 3280
Kekuewa
TRUE NORTH
1" = 50 ft.
SUBDIVISION OF LOT 4
OF LAND COURT PETITION 294
KALIHI VALLEY, HONOLULU, OAHU, T.H.
Scale, 1 in. = 50 feet.
From survey by Jno. K. McCandless
By Geo. F. Wright
Surveyor
Honolulu, T.H., July-16-1919.
Ana Keawehawaii
By her attorney
F.W. MaKinney.
I hereby certify that the map hereon being a subdivision of Lot 4 of Land Court Petition No. 294, has been examined and verified and found to be correct.
Honolulu, T.H.
July 26, 1919.
Walter E. Wall,
Surveyor, Territory of Hawaii.
L.C.A. 1216:3
Ohia
I hereby certify this to be a true and correct copy of map filed in the Land Court as subdivision of Lot 4 of Petition No. 294.
Honolulu, T.H.
July 26, 1919.
Walter E. Wall,
Surveyor, Territory of Hawaii.
Approved July 29/19
J. T. Dole
Judge, Land Court.
Filed: July 18/19
Arthur E. Restarick
Reg. Land Court.