MAP 3

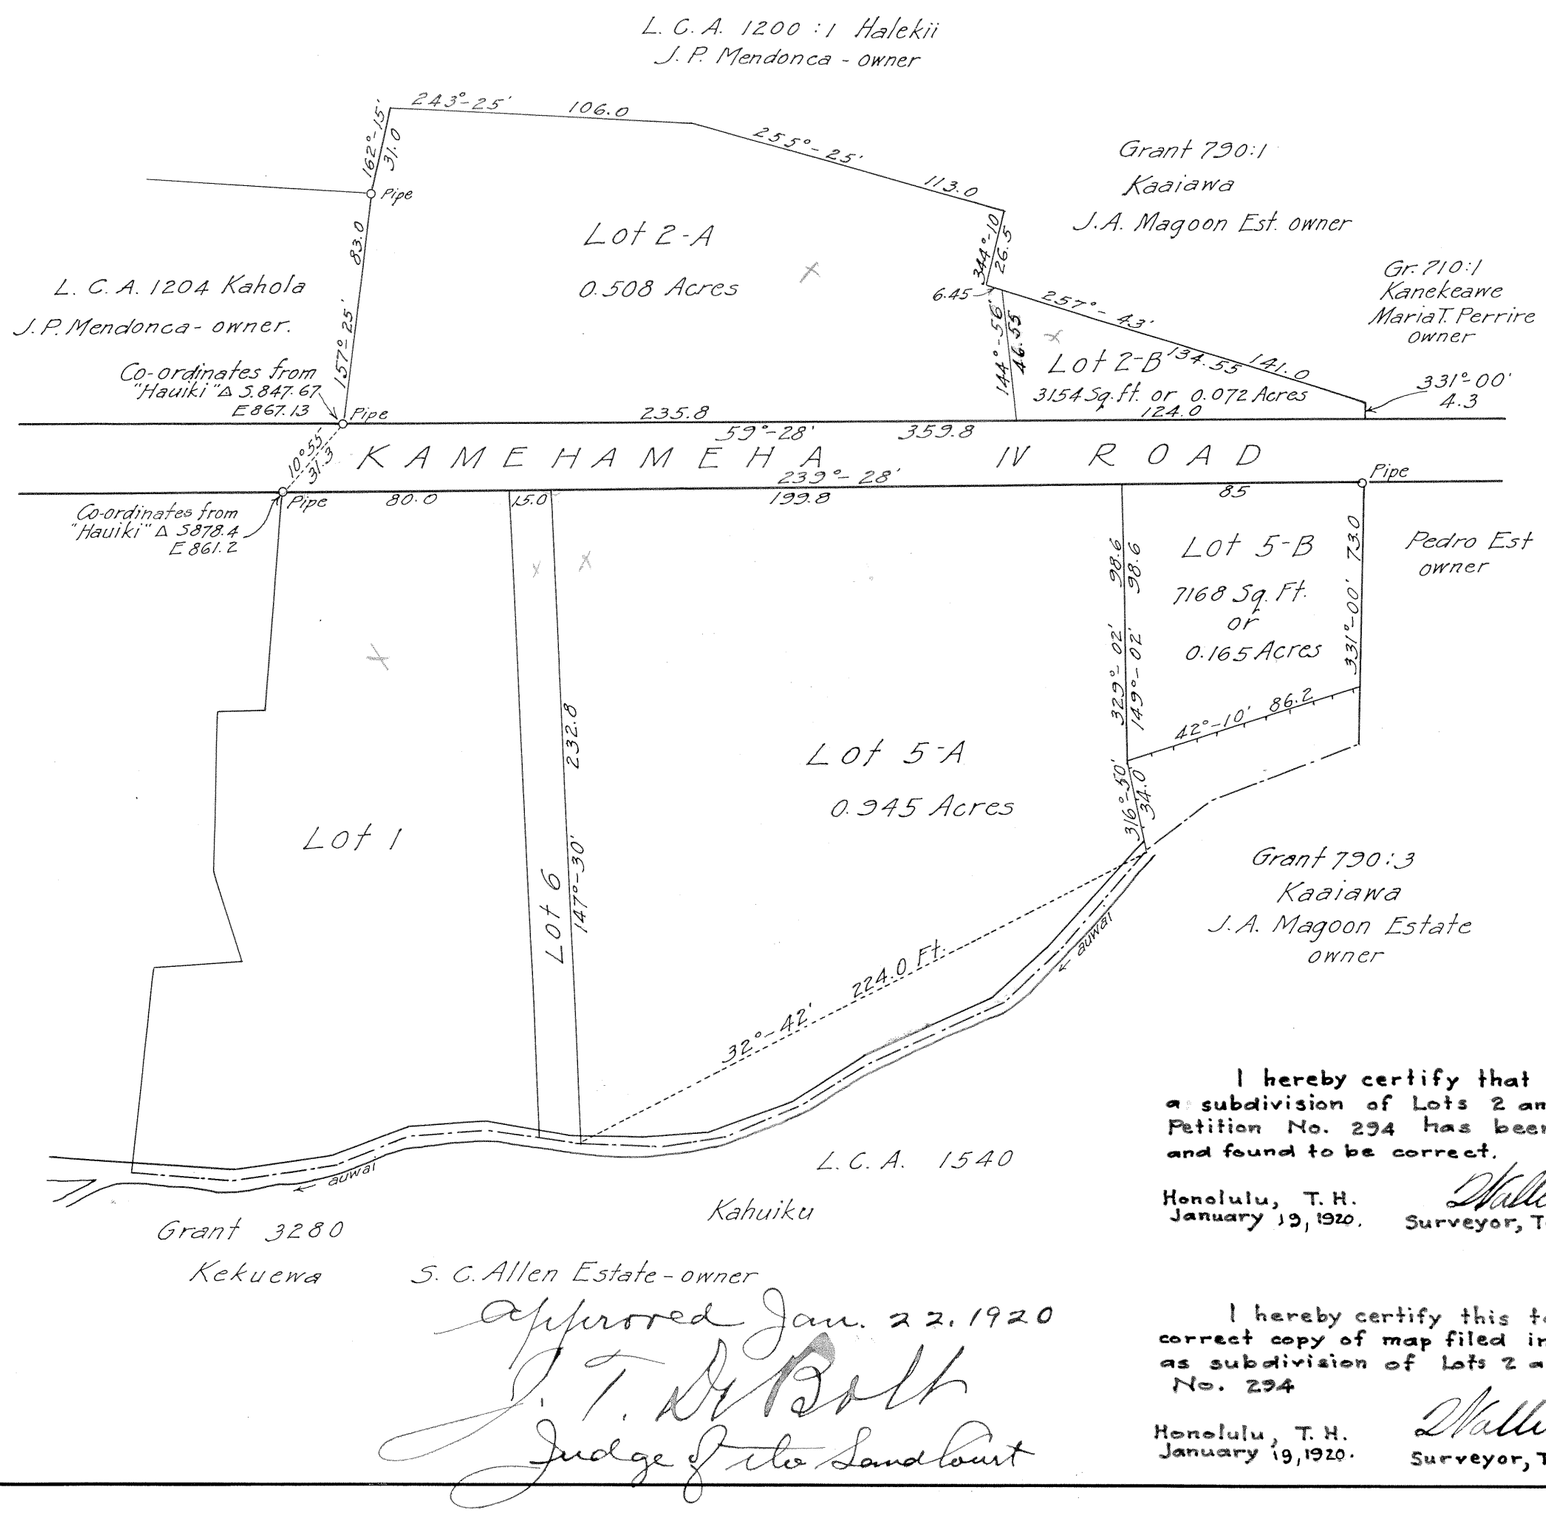

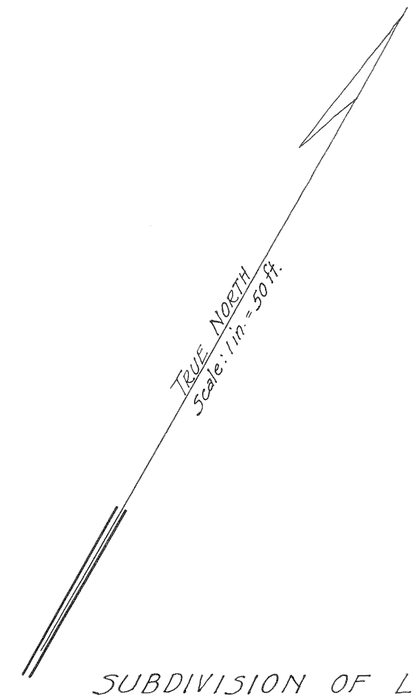

SUBDIVISION OF LOTS
2 AND 5 OF LAND COURT PETITION
NO. 294.

Kalihi Valley, Honolulu, Oahu, T.H.
Scale: 1 in. = 50 ft.

WRIGHT, HARVEY & WRIGHT

By Geo F. Wright
Surveyor & Maker of plan.
Honolulu, T. H., Dec. 9th, 1919.

Ana Keawehawaii
by Mott Smith & Lindsay
Attorneys for Petitioner

I hereby certify that the map hereon being a subdivision of Lots 2 and 5 of Land Court Petition No. 294 has been examined and verified and found to be correct.

Honolulu, T. H.
January 19, 1920.

Walter E. Wall
Surveyor, Territory of Hawaii.

Approved Jan. 22, 1920
J. T. De Bolt
Judge of the Land Court

I hereby certify this to be a true and correct copy of map filed in the Land Court as subdivision of Lots 2 and 5 of Petition No. 294

Honolulu, T. H.
January 19, 1920.

Walter E. Wall
Surveyor, Territory of Hawaii.

Land Court
Filed Dec, 17, 1919
A. V. Hogan,
Registrar

Subdivision 294

J.I. 11/15/20