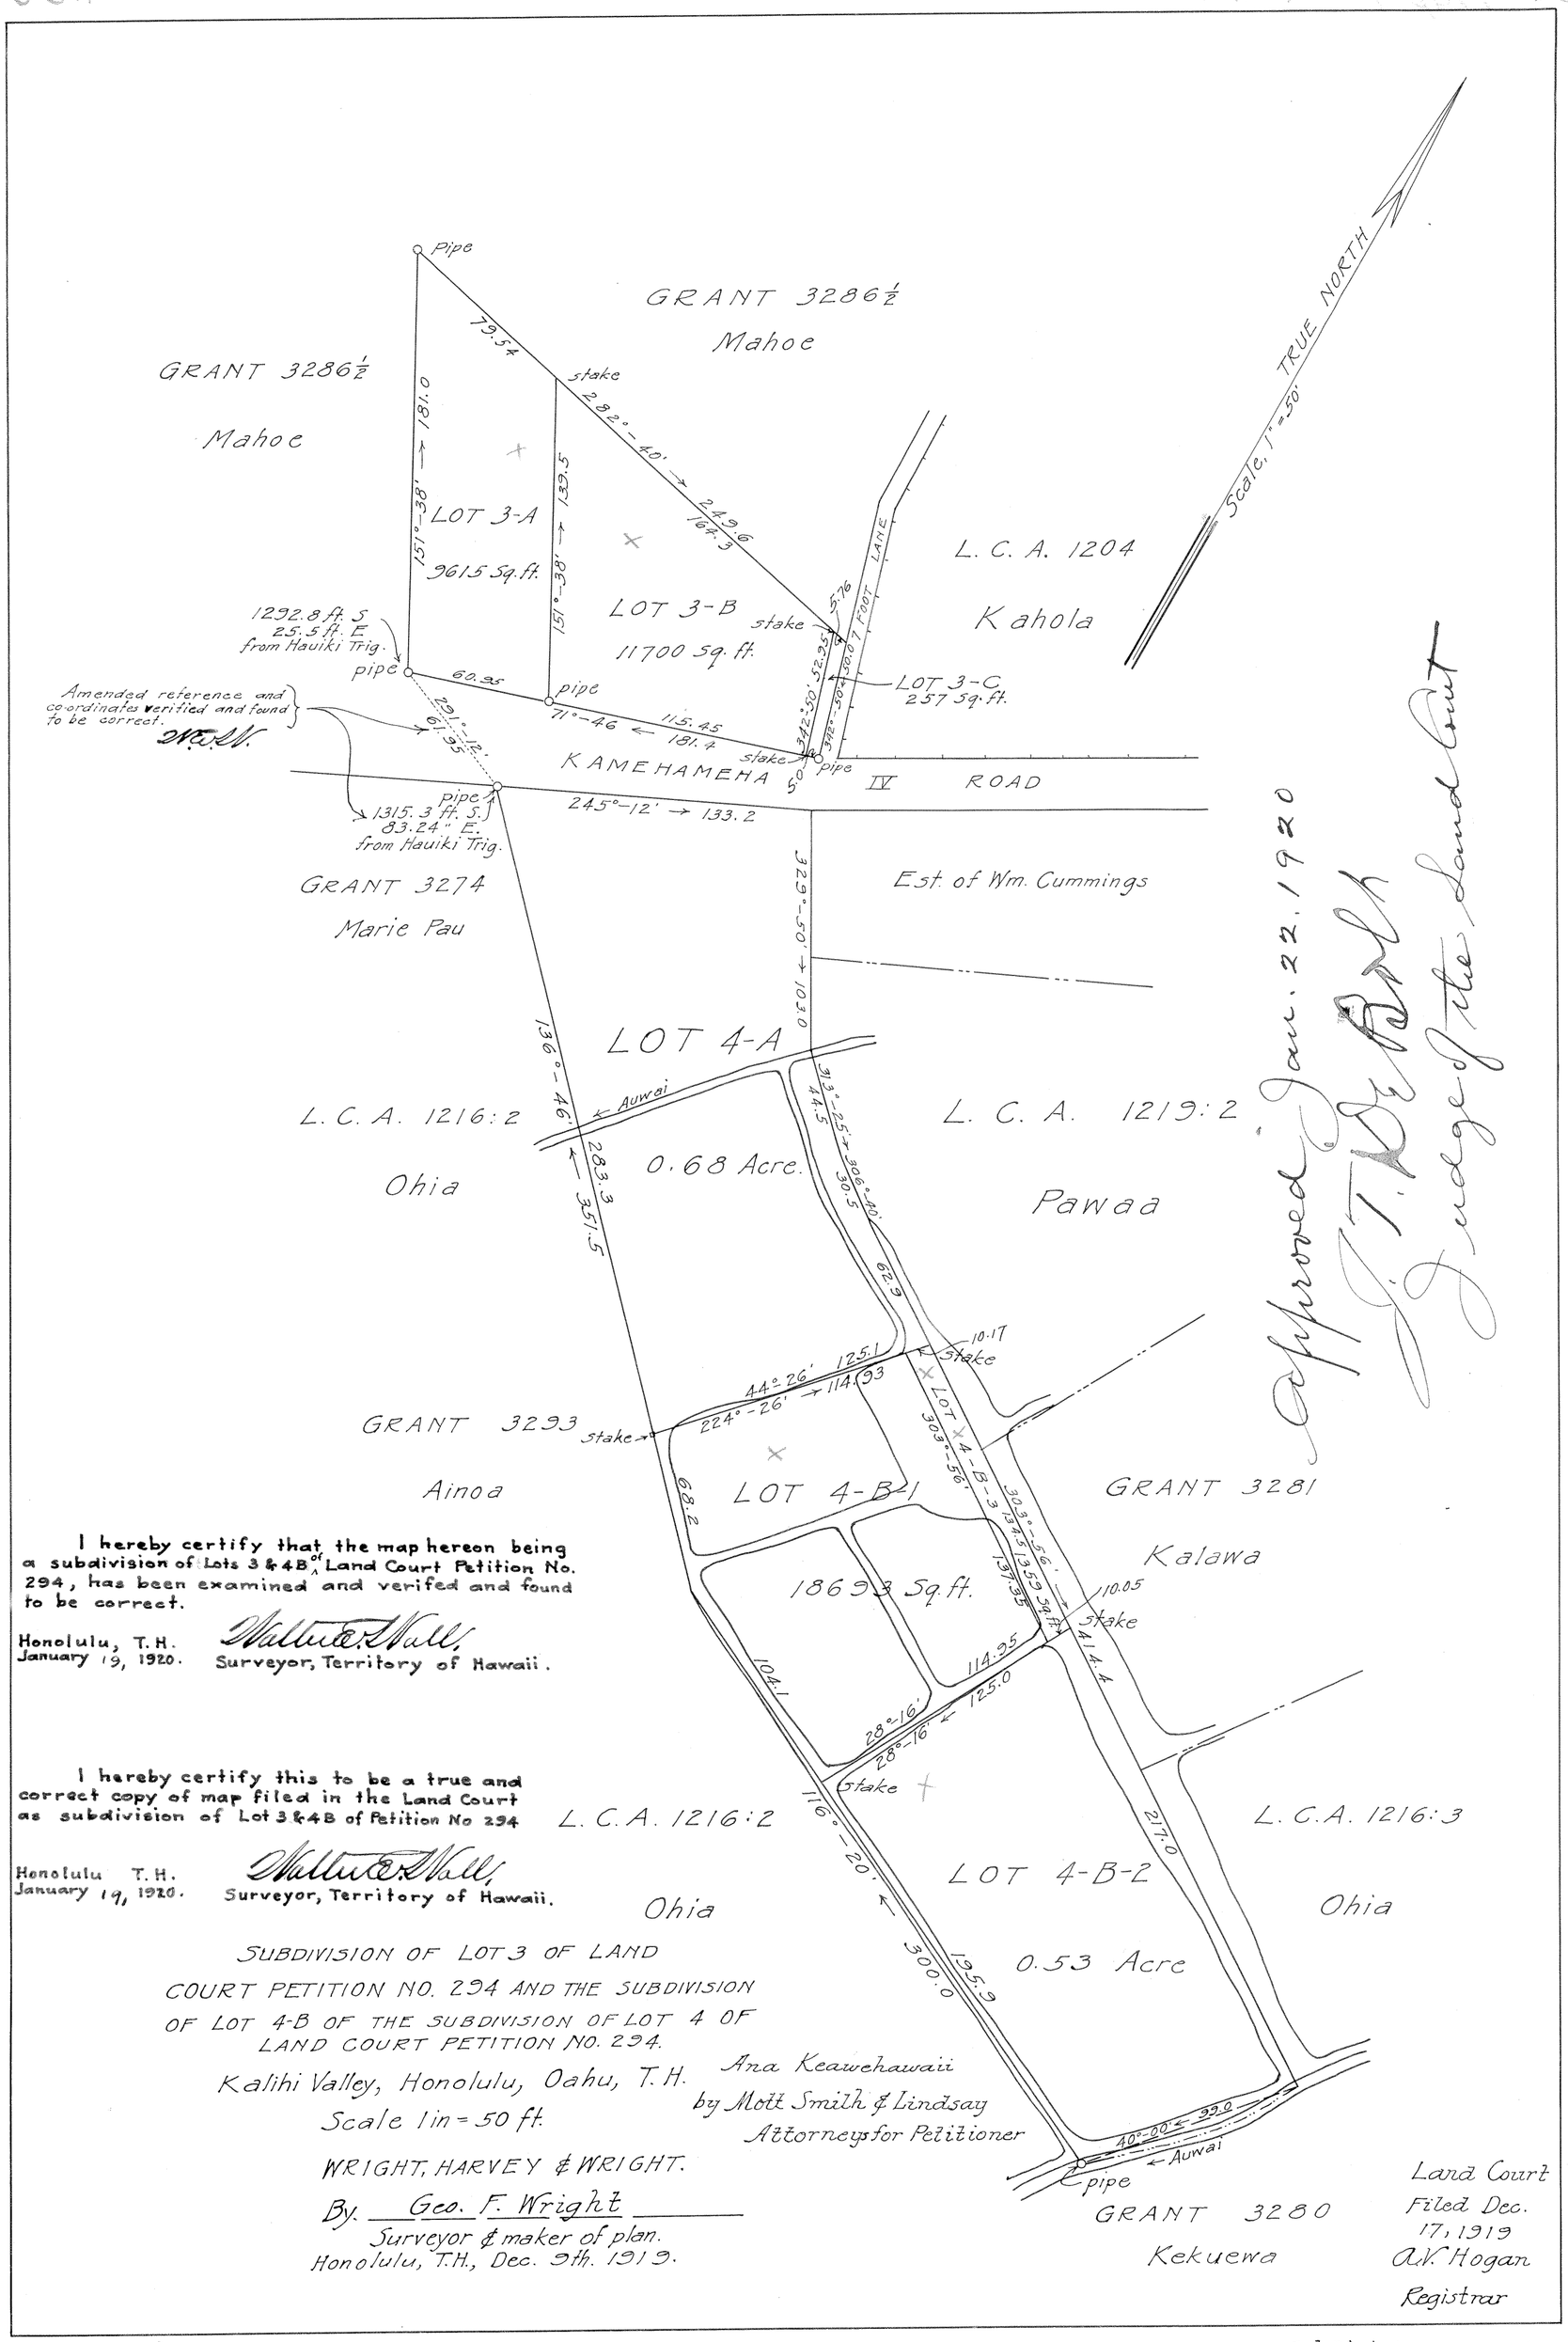

I hereby certify that the map hereon being a subdivision of Lots 3 & 4B of Land Court Petition No. 294, has been examined and verifed and found to be correct.

Honolulu, T.H.
January 19, 1920.

Walter E. Wall
Surveyor, Territory of Hawaii.

I hereby certify this to be a true and correct copy of map filed in the Land Court as subdivision of Lot 3 & 4B of Petition No 294

Honolulu T.H.
January 19, 1920.

Walter E. Wall
Surveyor, Territory of Hawaii.

SUBDIVISION OF LOT 3 OF LAND COURT PETITION NO. 294 AND THE SUBDIVISION OF LOT 4-B OF THE SUBDIVISION OF LOT 4 OF LAND COURT PETITION NO. 294.

Kalihi Valley, Honolulu, Oahu, T.H.

Scale 1 in = 50 ft.

WRIGHT, HARVEY & WRIGHT.

By. Geo. F. Wright
Surveyor & maker of plan.
Honolulu, T.H., Dec. 9th. 1919.

Ana Keawehawaii
by Mott Smith & Lindsay
Attorneys for Petitioner

Land Court
Filed Dec.
17, 1919
A.V. Hogan
Registrar

Subdivision 294