MAP 7

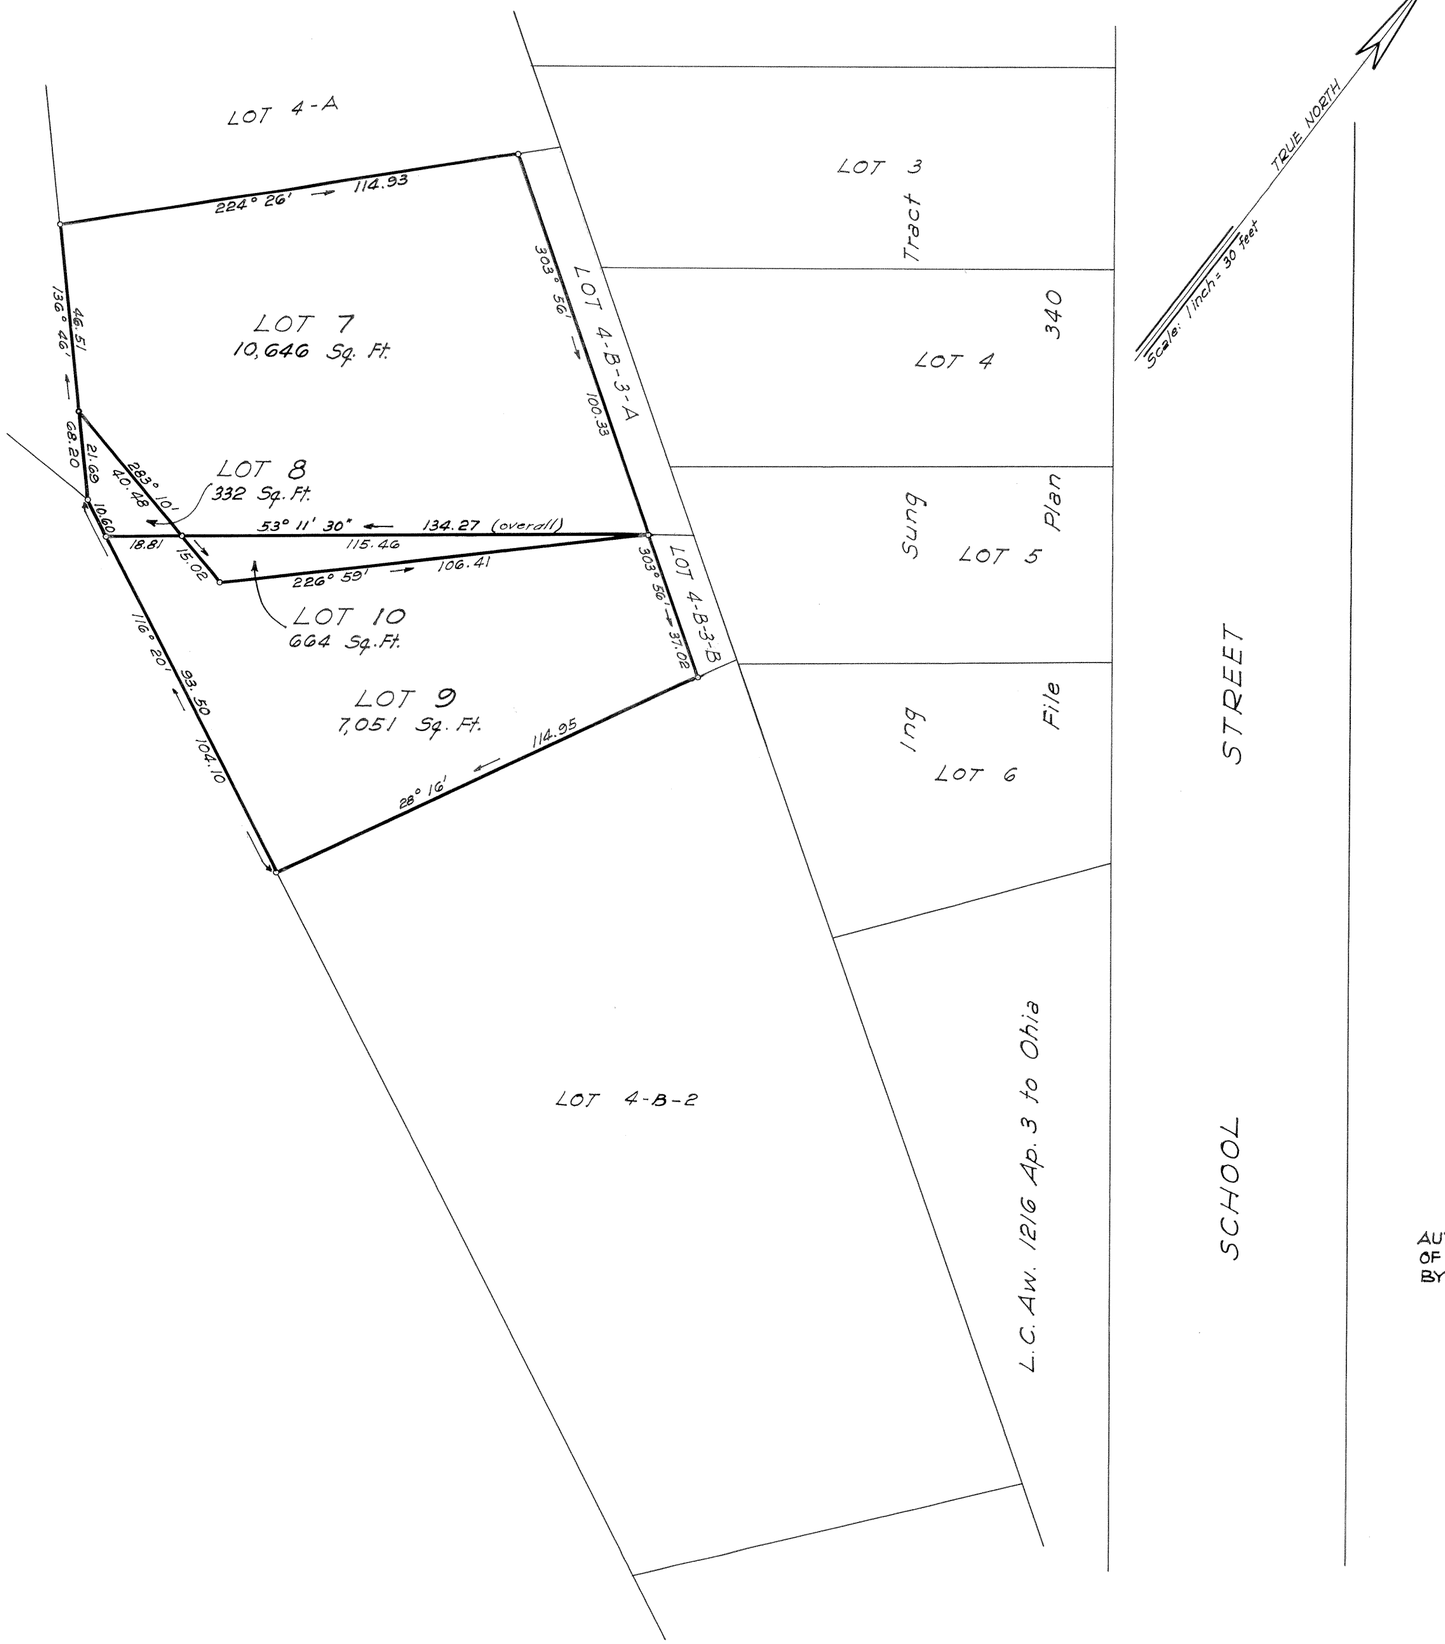

LAND COURT

TERRITORY OF HAWAII

LAND COURT APPLICATION 294
SUBDIVISION OF LOTS 4-B-1-A AND 4-B-1-B
AS SHOWN ON MAP 6 AS FOLLOWS:
LOT 4-B-1-A INTO LOTS 7 AND 8
LOT 4-B-1-B INTO LOTS 9 AND 10
SITUATED AT KALIHI VALLEY, HONOLULU, OAHU, T.H.

333-338 Dillingham Bldg.
Honolulu, T.H.
June 10, 1946.

JAMES B. MANN
REGISTERED LAND SURVEYOR
No. 75
HAWAII, U.S.A.

James B. Mann
Registered Professional Surveyor
Certificate Number 75
Land Court Surveyor
Certificate Number 1

OWNERS OF LOT 4-B-1-A { Peter Elias Kaululaau Wright

Owners' Certificate of Title 1,434

OWNERS OF LOT 4-B-1-B { James Buzzell Mann and John Franklin Woolley

Owners' Certificate of Title 29,291

AUTHORIZED AND APPROVED BY ORDER OF THE JUDGE
OF THE LAND COURT DATED JUNE 28, 1946
BY ORDER OF THE COURT.

Pat K. Mulholland
REGISTRAR OF THE LAND COURT.

Filed June 19, 1946
Abraham W. Akau
Assistant Registrar

Tax Map Key: 1-3-14:39 and port. 40
C.B: 102:6

15" X 21" = 2.19 Sq. Ft.