MAP 10

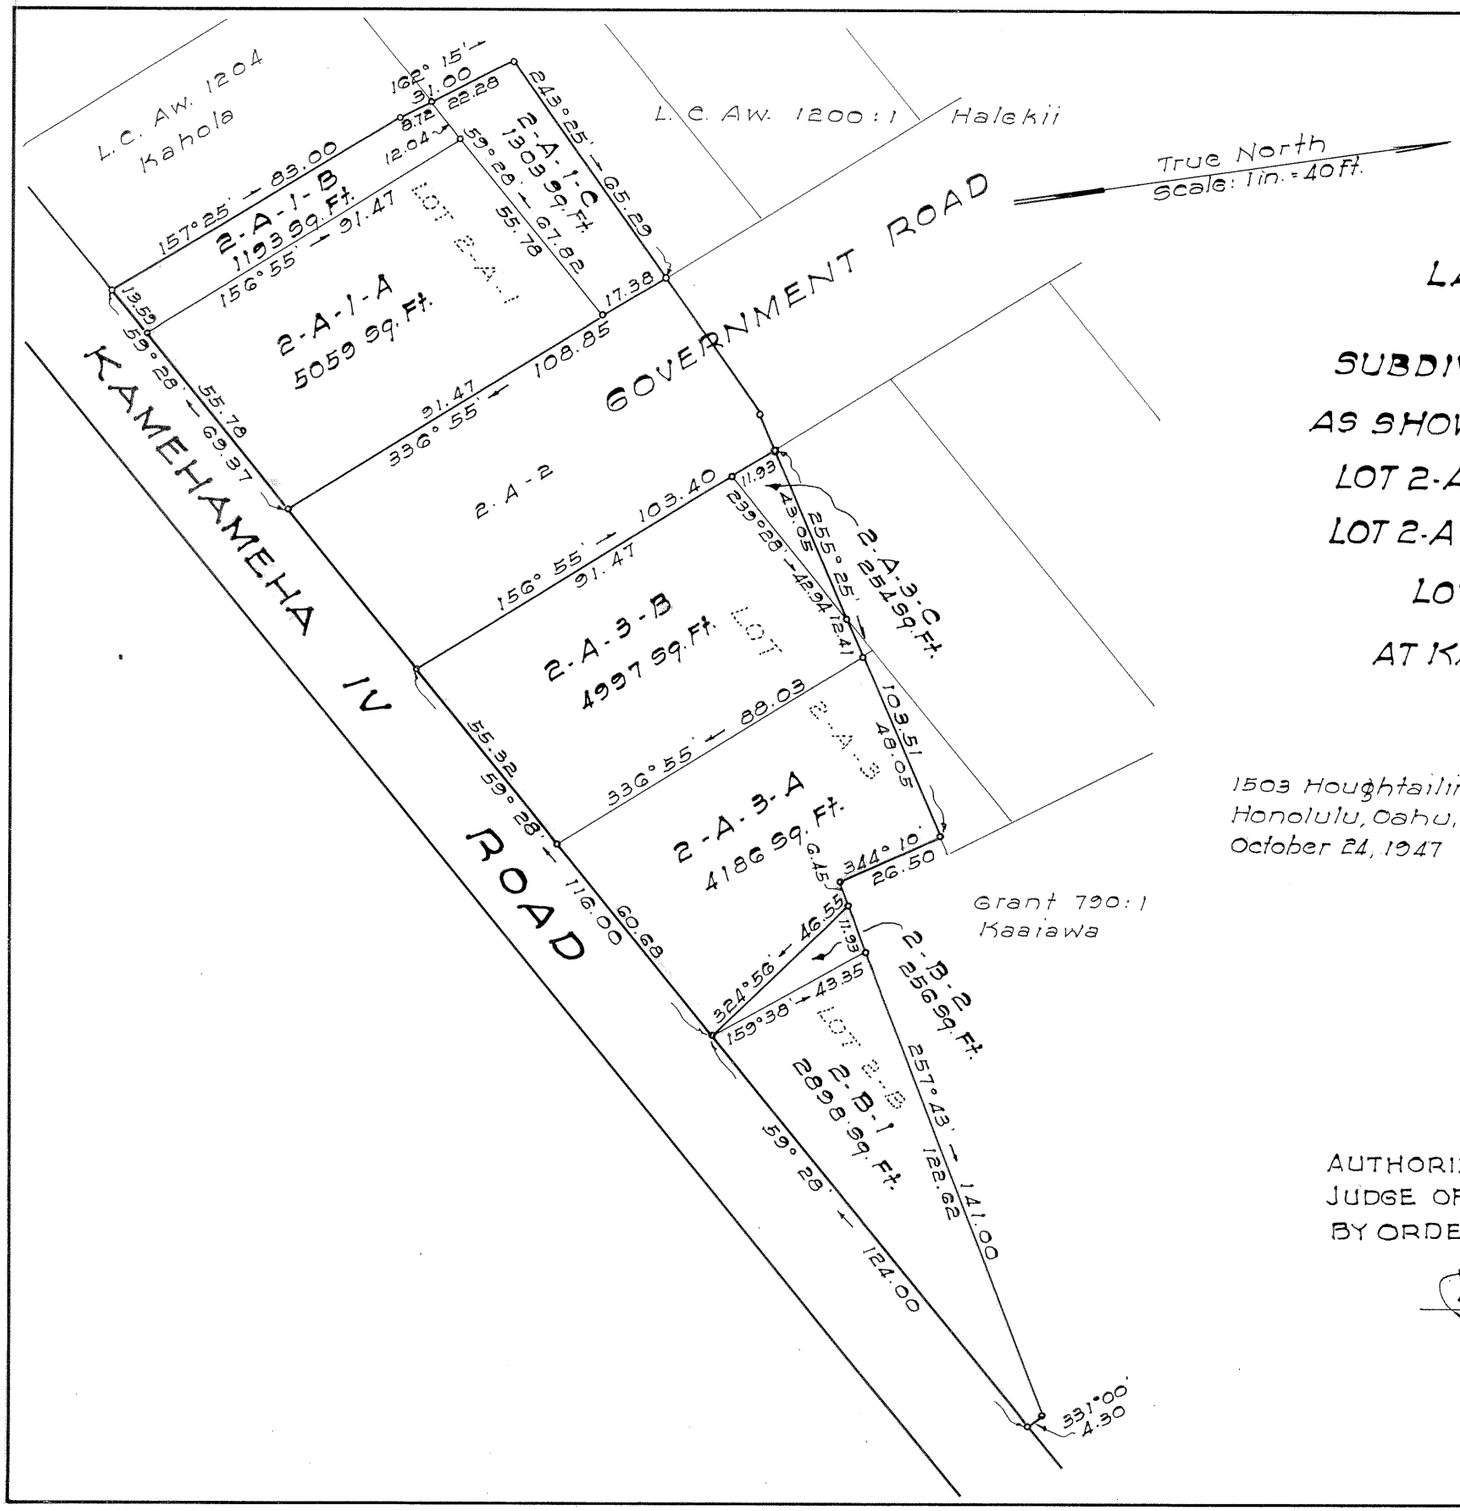

LAND COURT

TERRITORY OF HAWAII

LAND COURT APPLICATION 294

SUBDIVISION OF LOTS 2-A-1, 2-A-3, AND 2-B
AS SHOWN ON MAPS 5 AND 3, AS FOLLOWS:
LOT 2-A-1 INTO LOTS 2-A-1-A, 2-A-1-B, AND 2-A-1-C
LOT 2-A-3 INTO LOTS 2-A-3-A, 2-A-3-B, AND 2-A-3-C
LOT 2-B INTO LOTS 2-B-1 AND 2-B-2
AT KALIHI VALLEY, HONOLULU, OAHU, T.H.

1503 Houghtailing Rd.
Honolulu, Oahu, T.H.
October 24, 1947

ARTHUR Y. AKINAKA
REGISTERED LAND SURVEYOR
No. 244
HAWAII, U.S.A.

BY: Arthur Y. Akinaka
Surveyor and Maker of Plan
Registered Certificate No. 244-ES

OWNERS: Adolph Joseph Mendonca and Violet Gonsalves Mendonca

OWNERS' CERTIFICATE OF TITLE: 39,175

AUTHORIZED AND APPROVED BY ORDER OF THE JUDGE OF THE LAND COURT DATED NOVEMBER 13, 1947.
BY ORDER OF THE COURT

P. Trumbulland
REGISTRAR OF THE LAND COURT

Filed Nov. 8, 1947
P. Trumbulland
Registrar

Tax Map Key: 1-3-21

10" x 15" = 1.0 ft