MAP 13

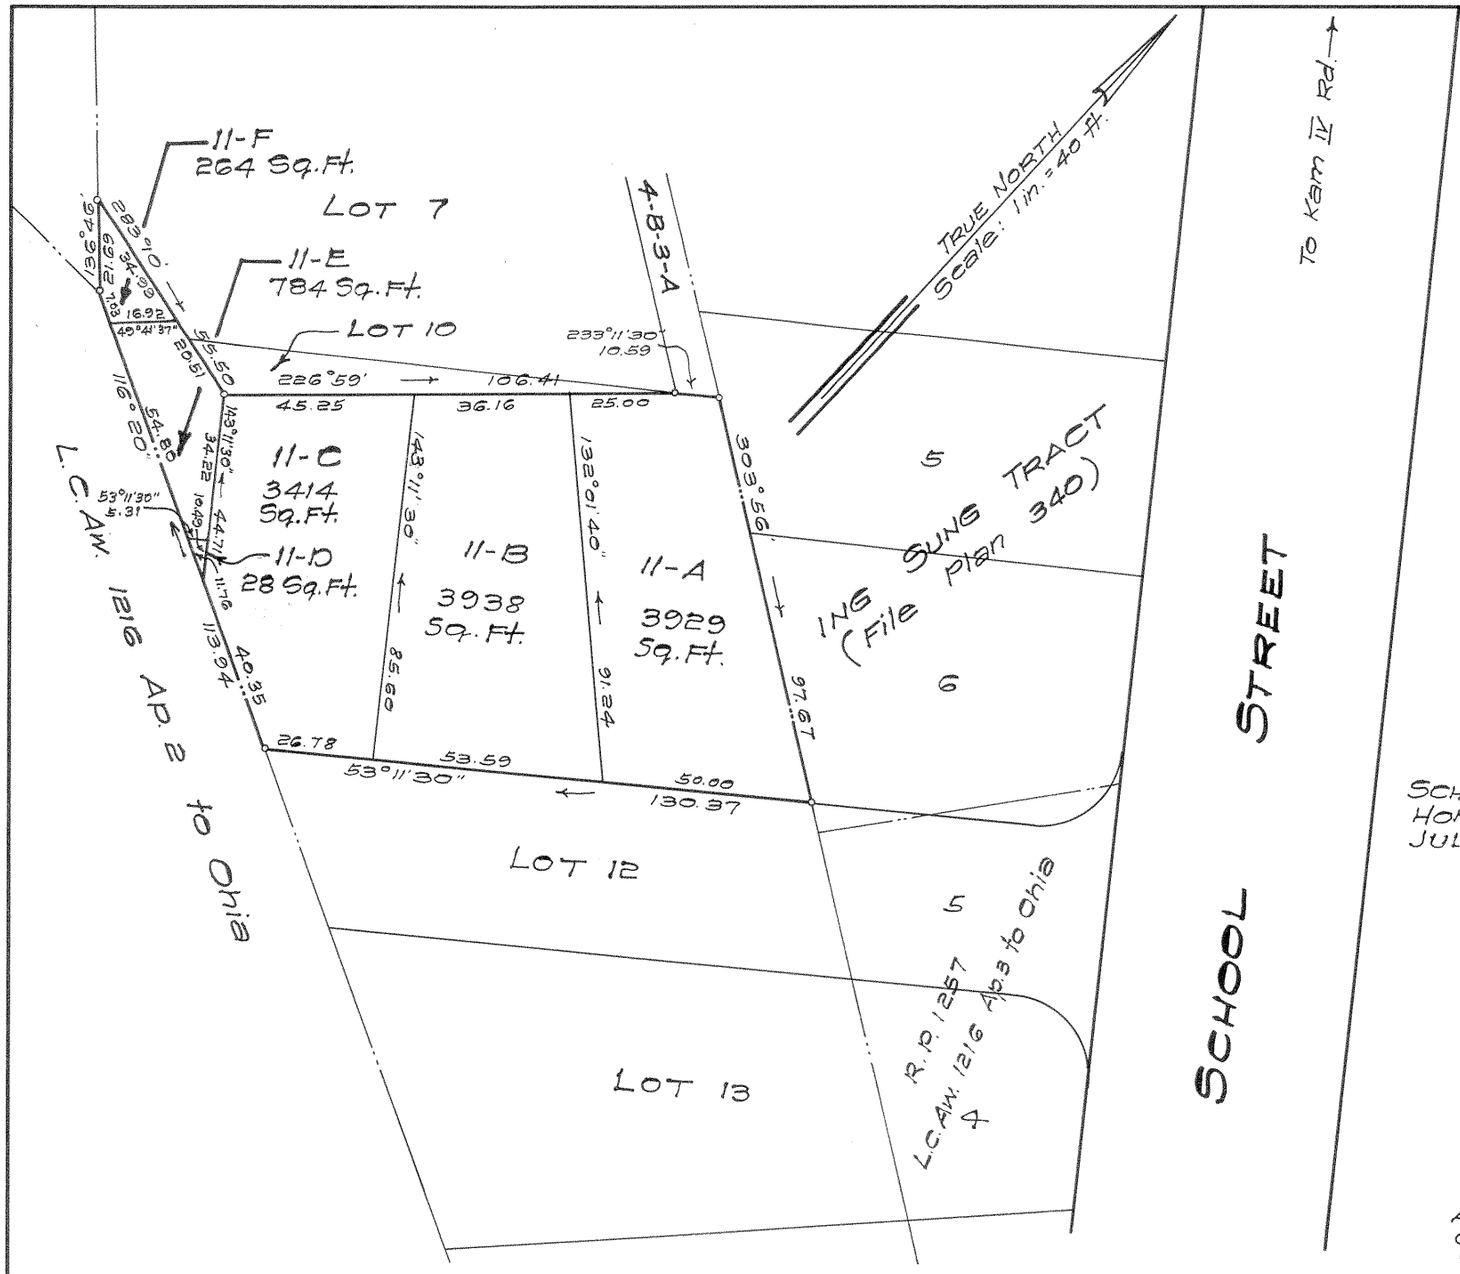

LAND COURT

TERRITORY OF HAWAII

LAND COURT APPLICATION 294

SUBDIVISION OF LOT 11
AS SHOWN ON MAP 11
INTO LOTS 11-A TO 11-F INCLUSIVE

KALIHI VALLEY, HONOLULU, OAHU, T.H.

R. M. TOWILL
REGISTERED LAND SURVEYOR
No. 151
HAWAII, U.S.A.

SCHUMAN BLDG.
HONOLULU, T.H.
JULY 6, 1949

Registered Professional Surveyor
Certificate 151

OWNERS: Taro Akamine & Kamato Akamine (Husband & wife) & Ichiro Akamine

Owners' Certificate of Title: 39,765

AUTHORIZED AND APPROVED BY ORDER OF THE JUDGE OF THE LAND COURT DATED: FEBRUARY 24, 1950
BY ORDER OF THE COURT

REGISTRAR OF LAND COURT

Filed Feb. 8, 1950
Abraham Y. Akana
Assistant Registrar

2154
Tax Map Key: 1-3-14-40

10" x 15" = 1.0 Sq. Ft.