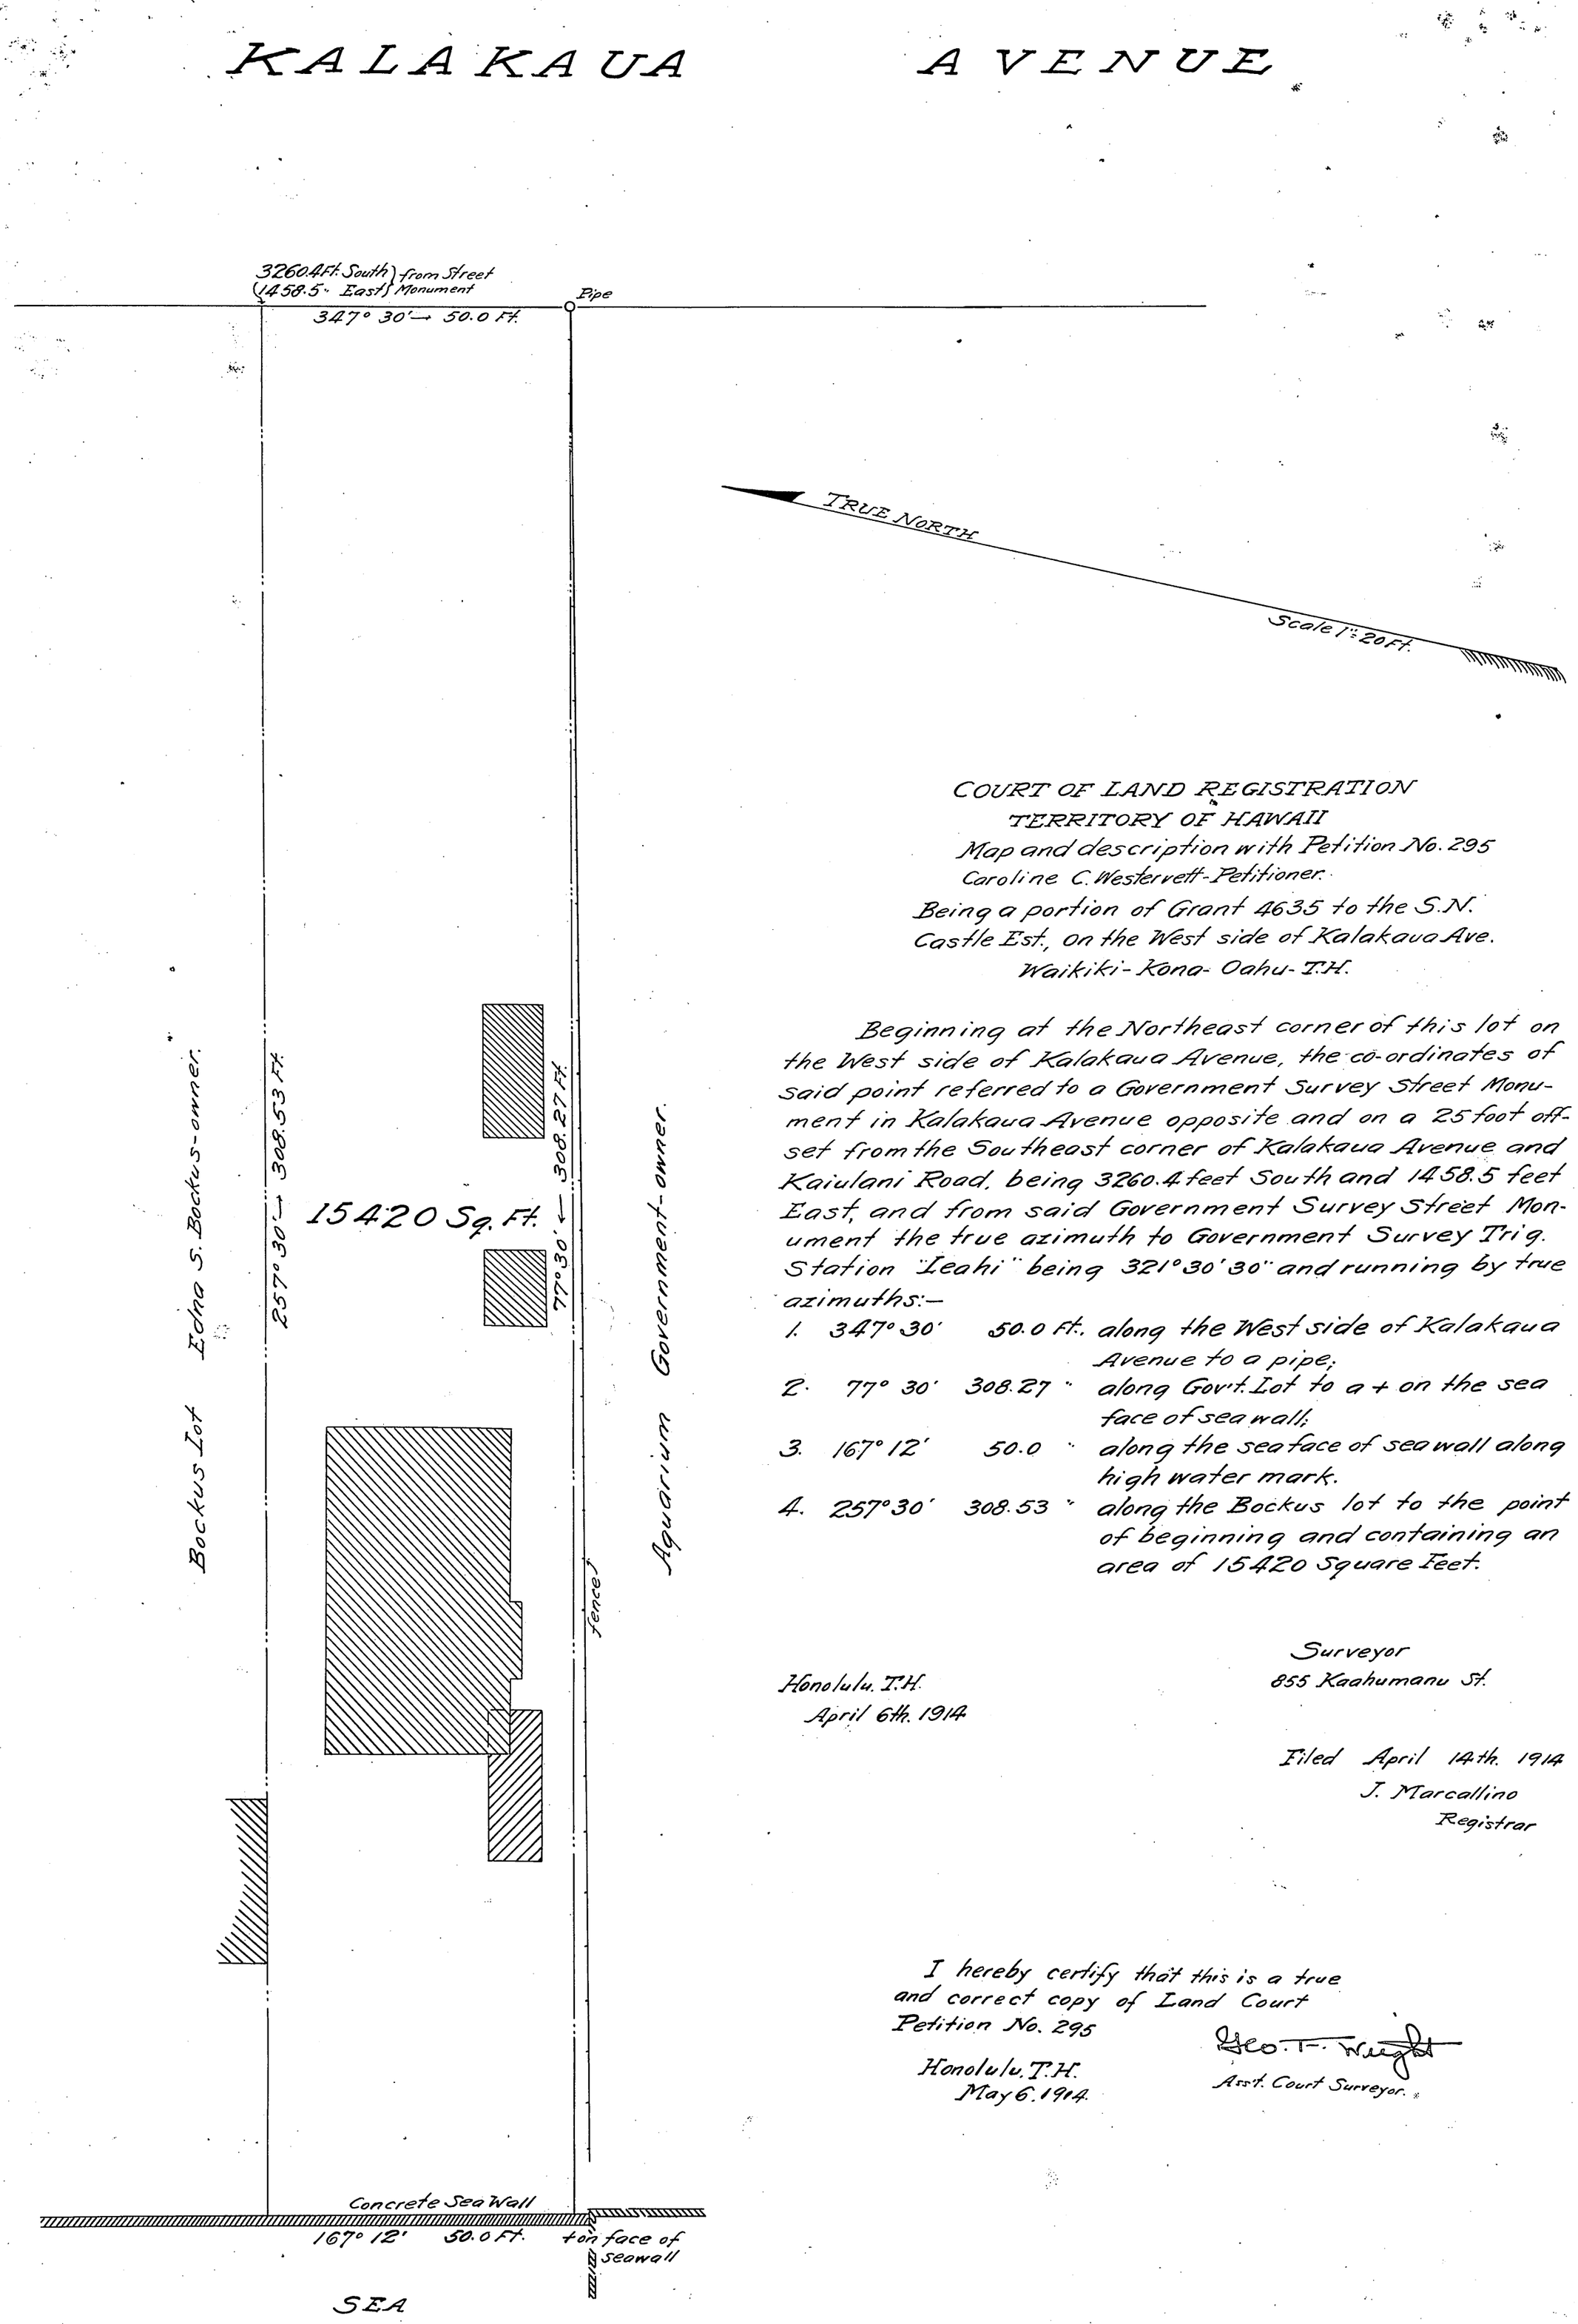

COURT OF LAND REGISTRATION
TERRITORY OF HAWAII
Map and description with Petition No. 295
Caroline C. Westervelt-Petitioner.
Being a portion of Grant 4635 to the S.N. Castle Est., on the West side of Kalakaua Ave.
Waikiki-Kona-Oahu-T.H.

Beginning at the Northeast corner of this lot on the West side of Kalakaua Avenue, the co-ordinates of said point referred to a Government Survey Street Monument in Kalakaua Avenue opposite and on a 25 foot offset from the Southeast corner of Kalakaua Avenue and Kaiulani Road, being 3260.4 feet South and 1458.5 feet East, and from said Government Survey Street Monument the true azimuth to Government Survey Trig. Station "Leahi" being 321°30'30" and running by true azimuths:—

1. 347° 30' 50.0 ft. along the West side of Kalakaua Avenue to a pipe;
2. 77° 30' 308.27 " along Gov't. Lot to a + on the sea face of sea wall;
3. 167° 12' 50.0 " along the sea face of sea wall along high water mark.
4. 257° 30' 308.53 " along the Bockus lot to the point of beginning and containing an area of 15420 Square Feet.

Surveyor
855 Kaahumanu St.

Honolulu. T.H.
April 6th. 1914

Filed April 14th. 1914
J. Marcallino
Registrar

I hereby certify that this is a true and correct copy of Land Court Petition No. 295

Geo. T. Wright
Ass't. Court Surveyor.

Honolulu. T.H.
May 6. 1914.