KALAKAUA AVENUE

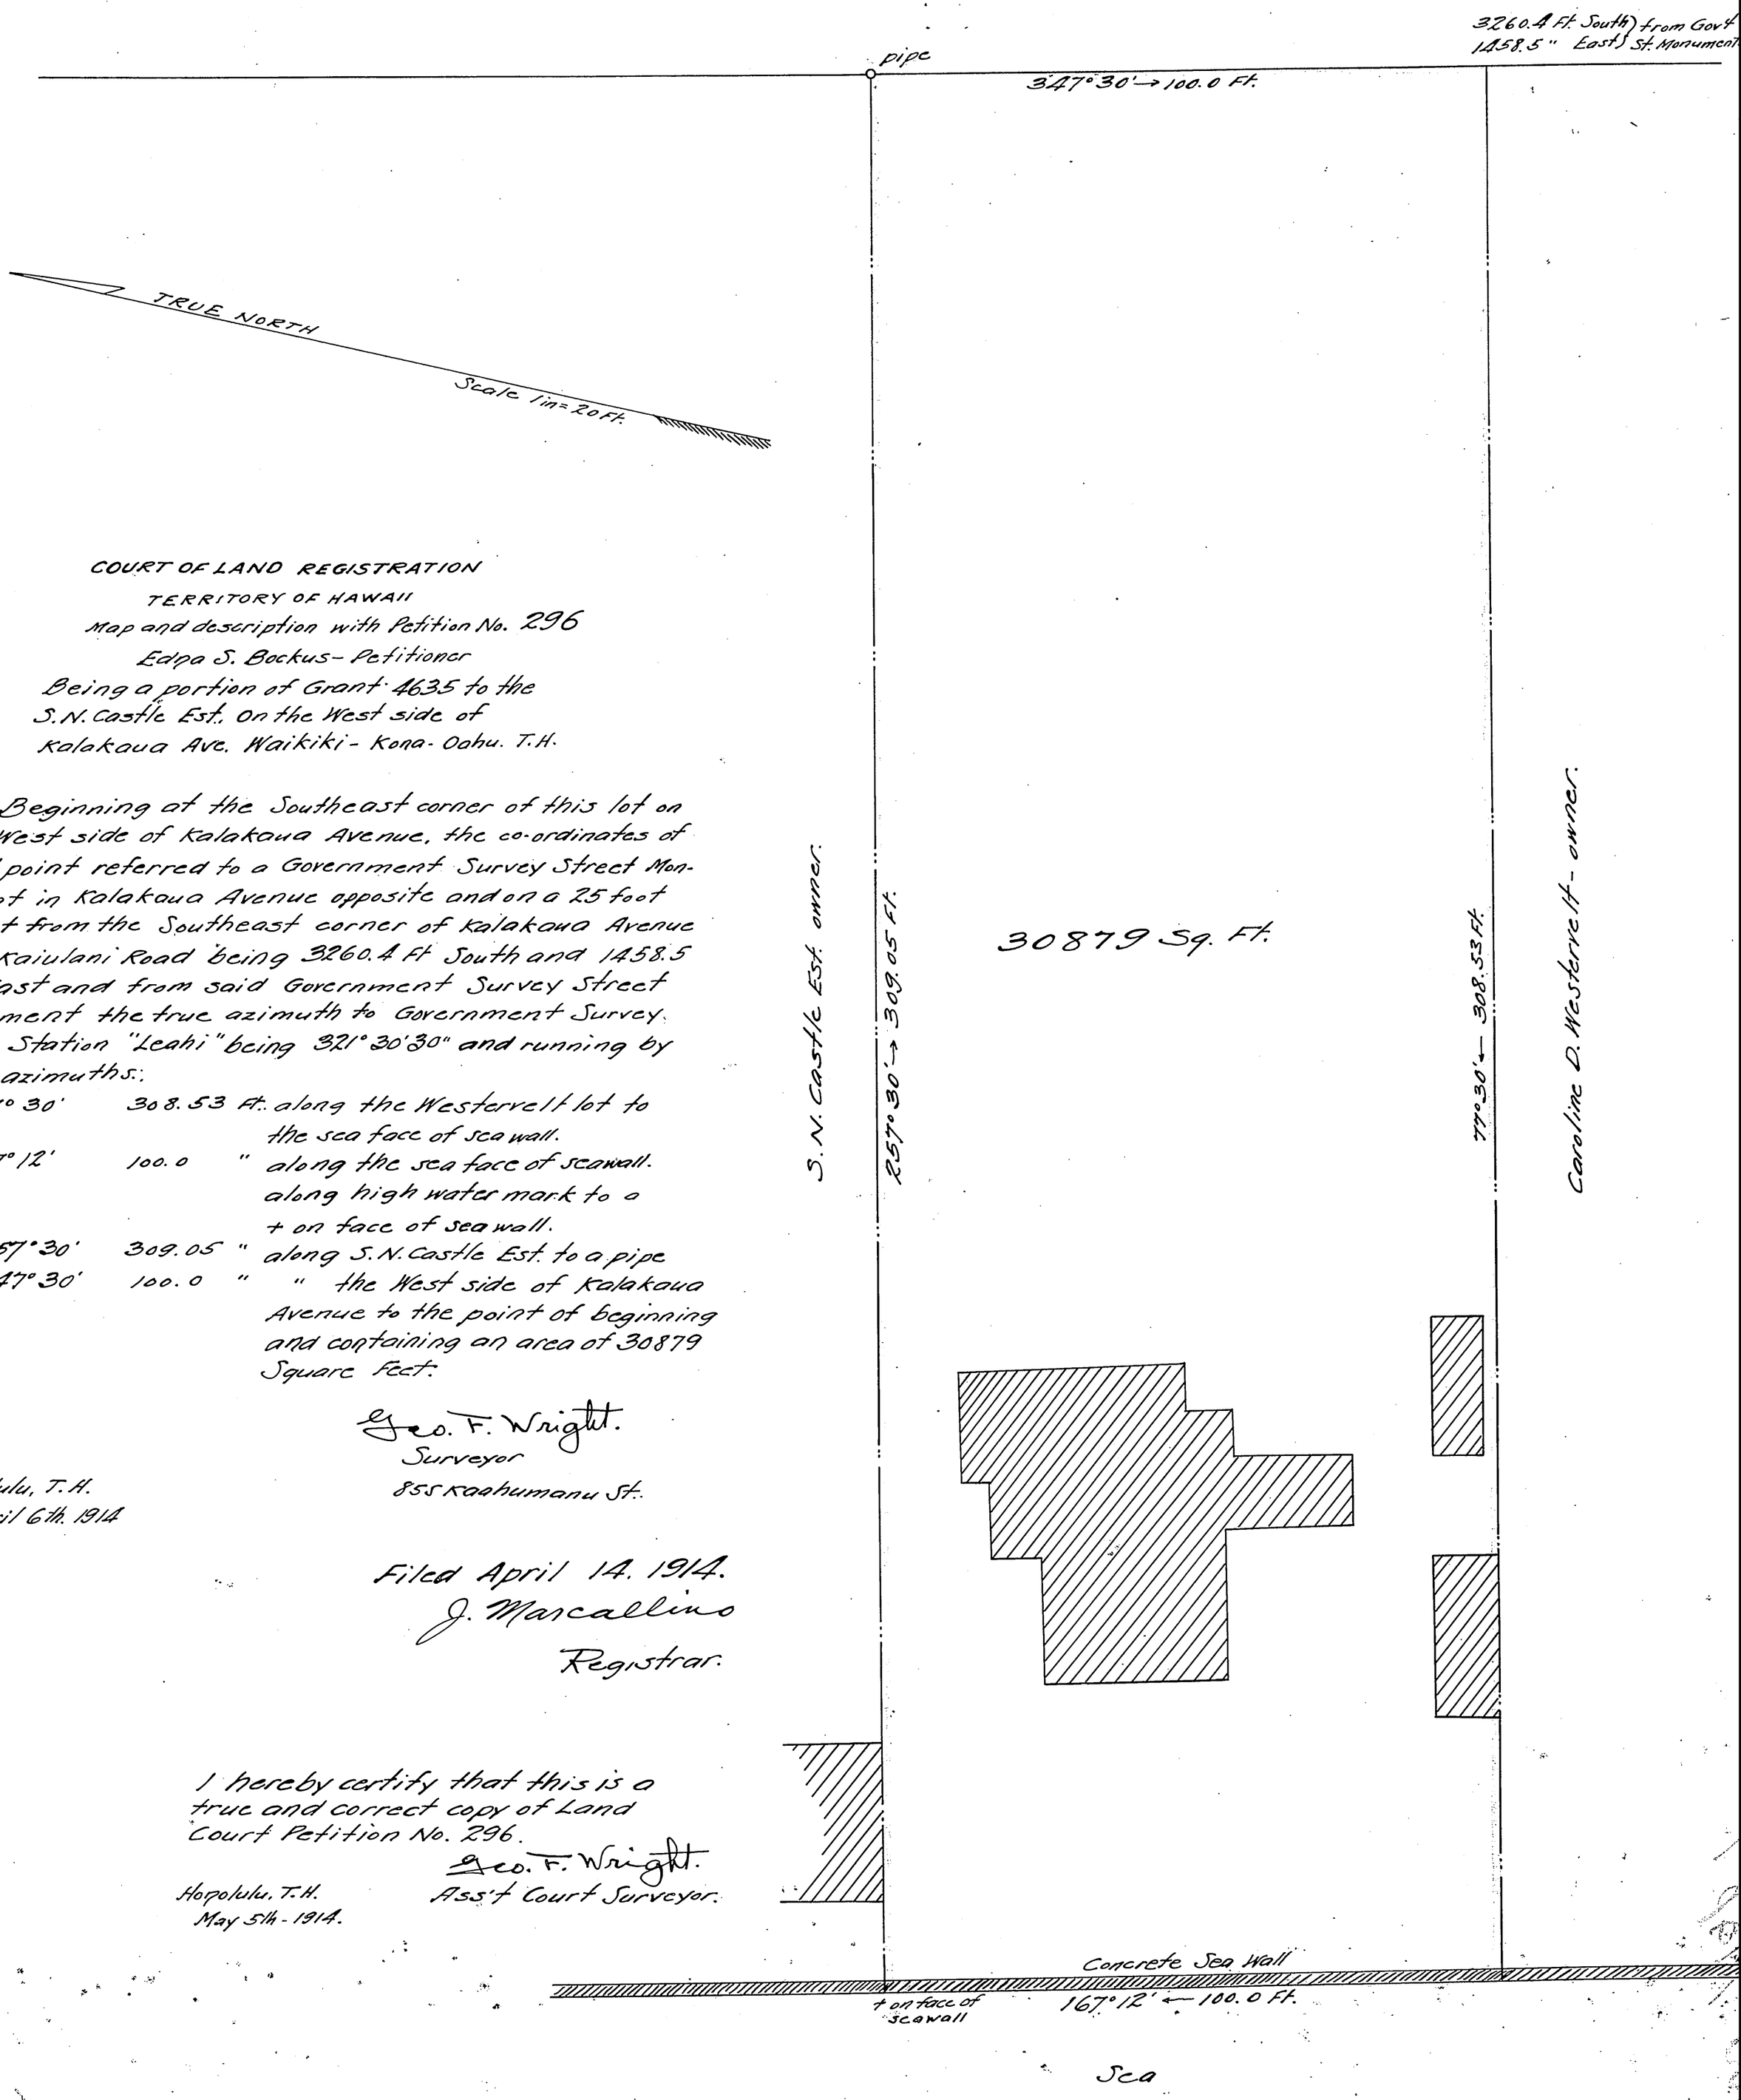

COURT OF LAND REGISTRATION
TERRITORY OF HAWAII
Map and description with Petition No. 296
Edna S. Bockus - Petitioner
Being a portion of Grant 4635 to the S.N. Castle Est. On the West side of Kalakaua Ave. Waikiki - Kona - Oahu. T.H.

Beginning at the Southeast corner of this lot on the West side of Kalakaua Avenue, the co-ordinates of said point referred to a Government Survey Street Monument in Kalakaua Avenue opposite and on a 25 foot offset from the Southeast corner of Kalakaua Avenue and Kaiulani Road being 3260.4 Ft South and 1458.5 Ft. East and from said Government Survey Street Monument the true azimuth to Government Survey Trig. Station "Leahi" being 321°30'30" and running by true azimuths:

1. 77° 30'	308.53 Ft.	along the Westervelt lot to the sea face of sea wall.
2. 167° 12'	100.0 "	along the sea face of seawall. along high water mark to a + on face of sea wall.
3. 257° 30'	309.05 "	along S.N. Castle Est. to a pipe
4. 347° 30'	100.0 "	" the West side of Kalakaua Avenue to the point of beginning and containing an area of 30879 Square Feet.

Geo. F. Wright.
Surveyor
855 Kaahumanu St.

Honolulu, T.H.
April 6th. 1914

Filed April 14. 1914.
J. Marcallino
Registrar.

I hereby certify that this is a true and correct copy of Land Court Petition No. 296.
Geo. F. Wright.
Ass't Court Surveyor.

Honolulu, T.H.
May 5th - 1914.