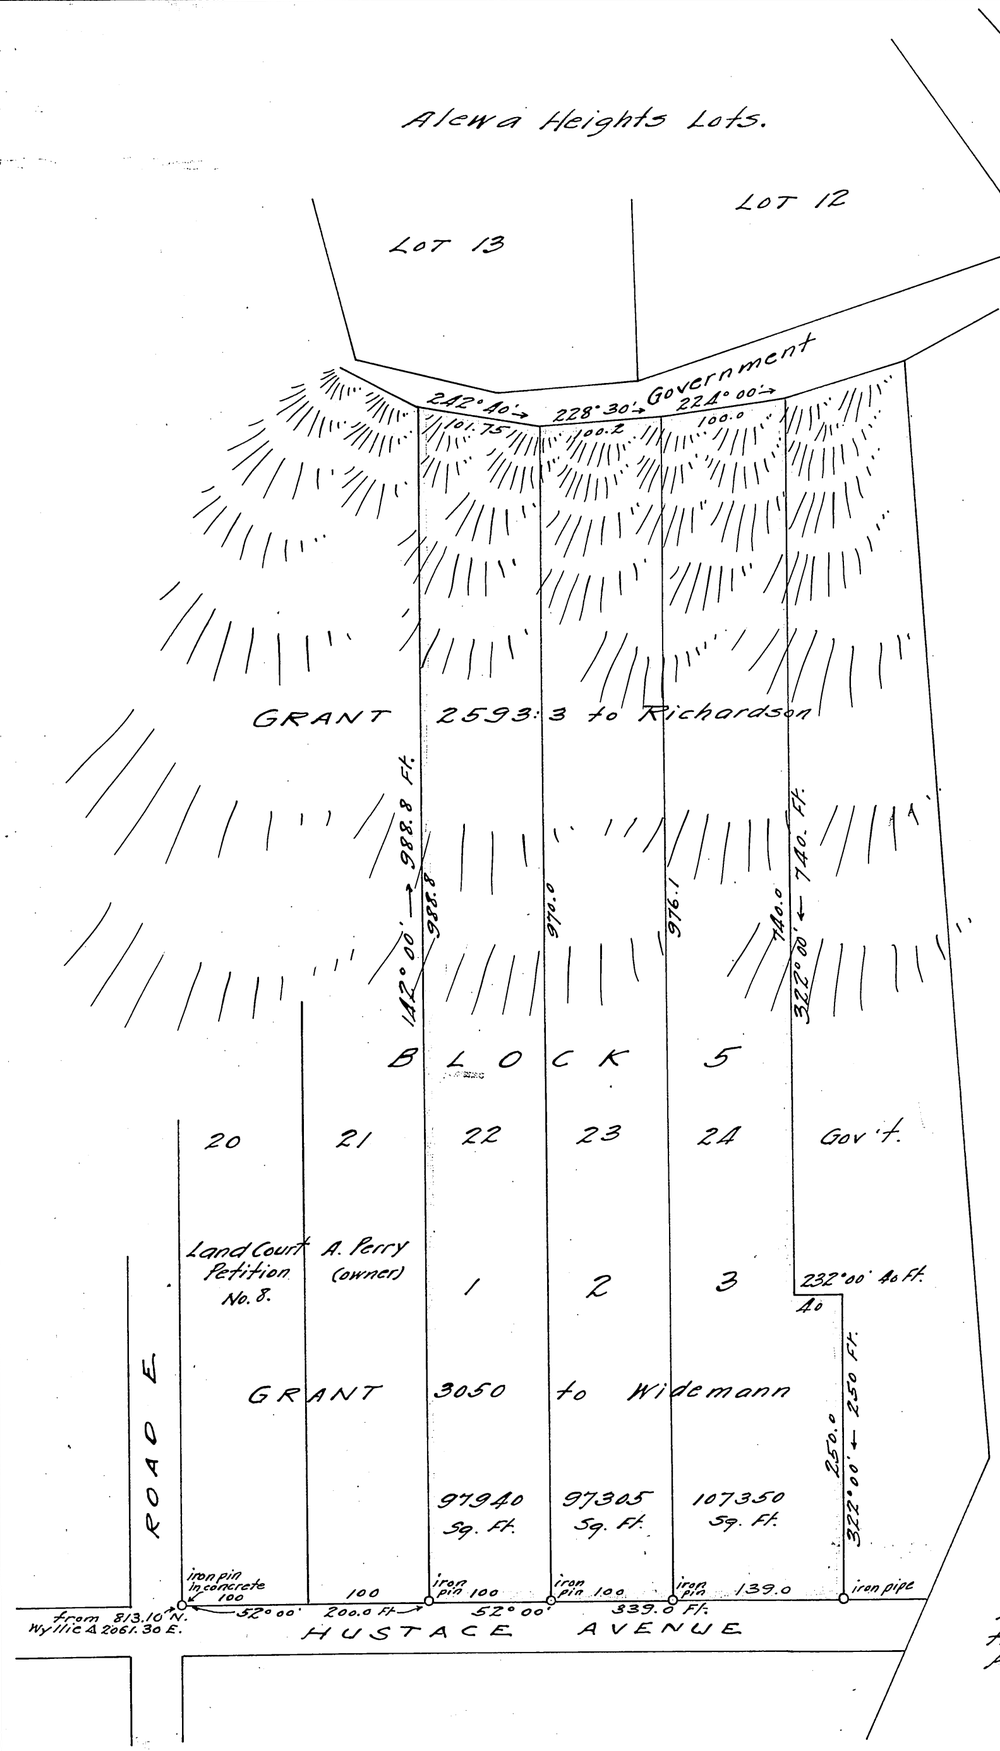

Country Club

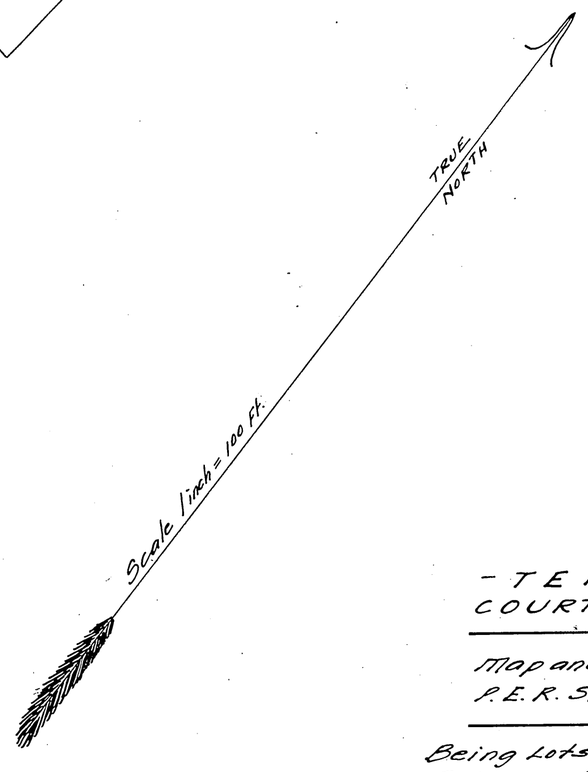

-TERRITORY OF HAWAII-
COURT OF LAND REGISTRATION

Map and Description with Petition No. 297.
P.E.R. Strauch - Petitioner.

Being Lots 22, 23 and 24, Block 5, of the Puunui Tract. Being portions of Grants 3050 to Widemann and 2593 ap. 3 to Richardson, On the Northwest side of Hustace Avenue, Puunui, Nuuanu Valley, Kona, Oahu, T.H.

Beginning at an iron pin at the South corner of this piece, on the Northwest side of Hustace Avenue, the true azimuth and distance to an iron pin set in concrete (the co-ordinates of said point referred to "Wyllie" Triangulation Station being 813.1 feet. North and 2061.3 feet East) at the North corner of Road E and Hustace Avenue and the South corner of Land Court Petition No. 8 being 52° 00' 200.0 feet. and running by true azimuths:-

1.- 142° 00' 988.8 Ft. along Lot 21.
2.- 242° 40' 101.75 Ft. along top of pali.
3.- 228° 30' 100.2 Ft. " same.
4.- 224° 00' 100.0 Ft. " same.
5.- 322° 00' 740.0 Ft. " Government.
6.- 232° 00' 40.0 Ft. " same.
7.- 322° 00' 250.0 Ft. " same to an iron pin.
8.- 52° 00' 339.0 Ft. " the Northwest side of Hustace Avenue to the point of beginning and containing an area of 302595 Sq. Ft.

Hopolulu, T.H.
Sept. 26th 1912.

Surveyor + maker of plan
855 Kaahumanu Street.

Filed April 24. 1914
John Marcallino
Registrar.

Danny Markham Strauch.

I hereby certify that this is a true and correct copy of Land Court Petition No. 297

Geo. F. Wright
Asst Court Surveyor.

Honolulu, T.H.
May 4. 1914

WP