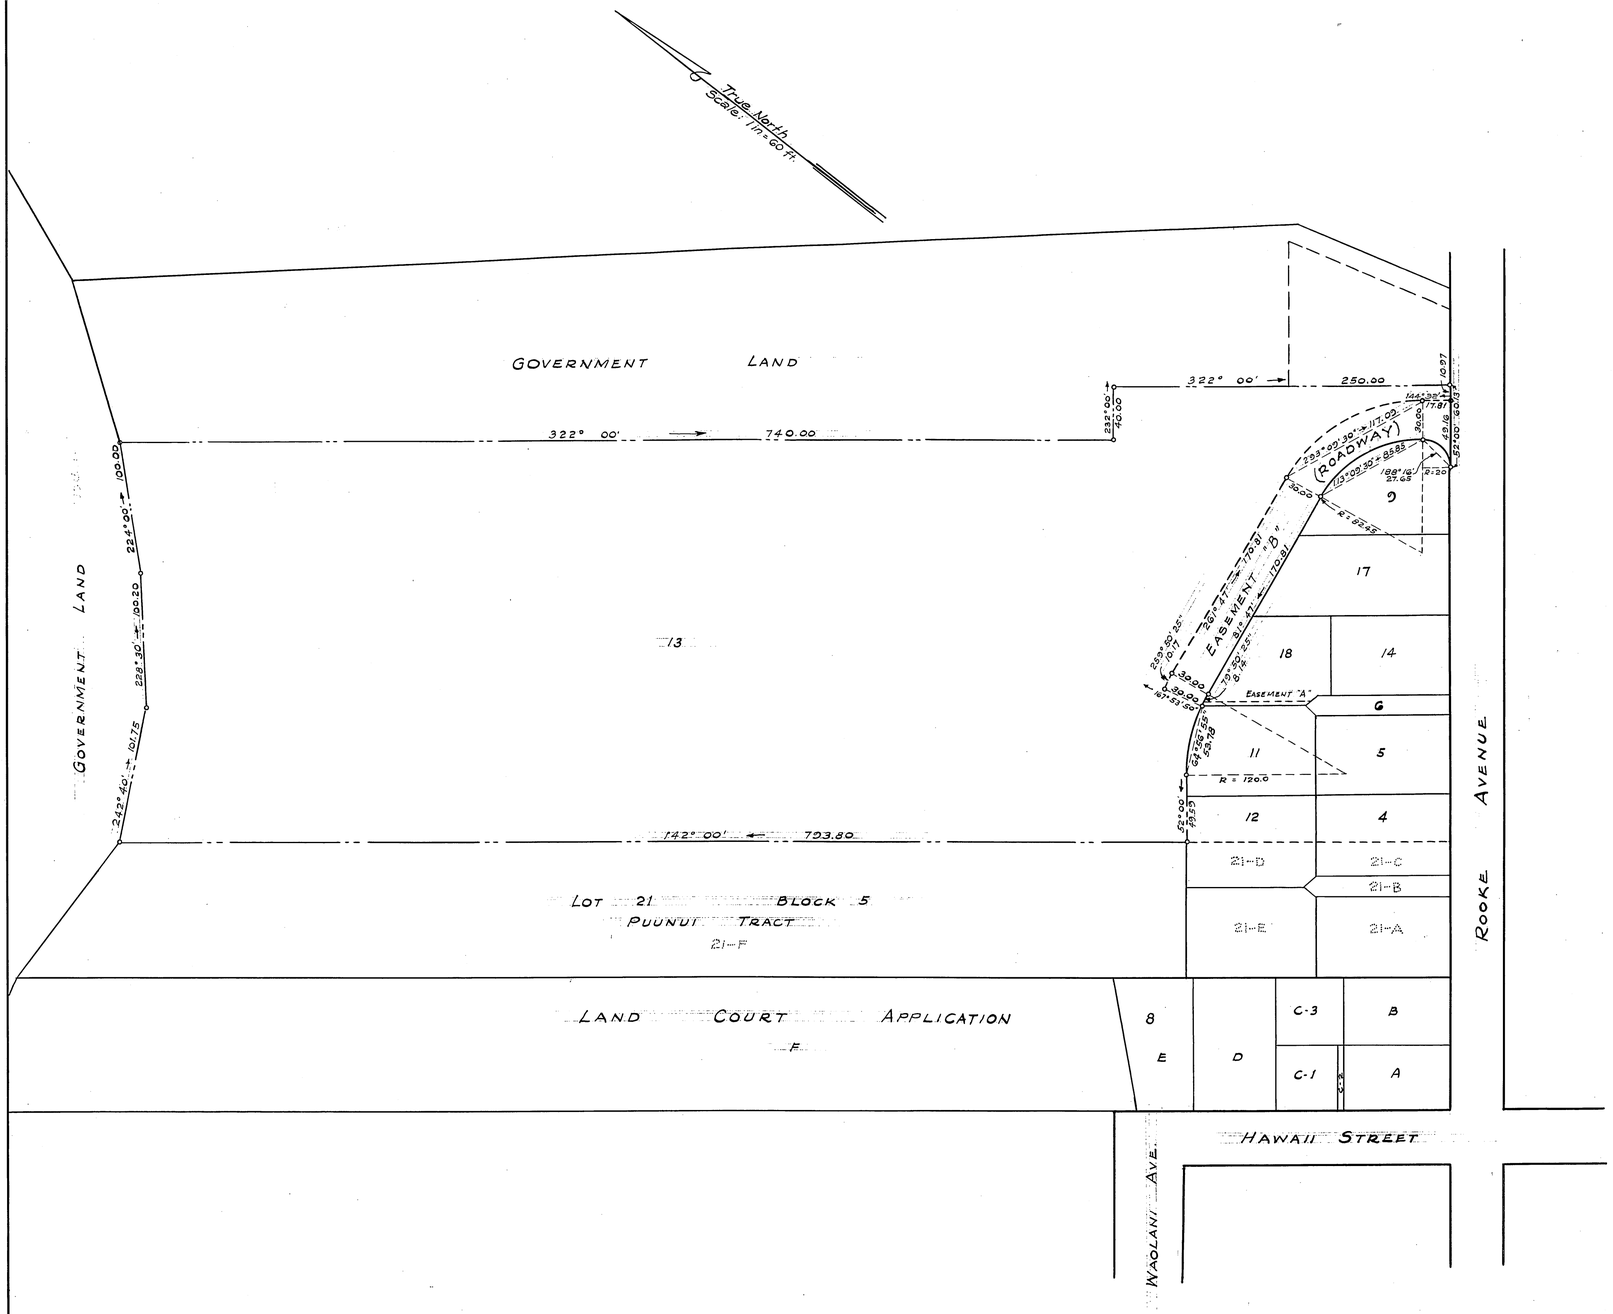

LAND COURT

TERRITORY OF HAWAII

LAND COURT APPLICATION 297
DESIGNATION OF EASEMENT "B"
FOR ROADWAY OVER LOT 13
AS SHOWN ON MAP 3
PUUNUI, NUUANU VALLEY, HONOLULU, OAHU

750 Laau Place
Honolulu, T.H.
May 12, 1946

GILBERT D. KOBATAKE
REGISTERED LAND SURVEYOR
No. 271
HAWAII, U.S.A.

By: Gilbert D. Kobatake
Surveyor and Maker of Plan
Registered Certificate No. 271 ES.

OWNERS: Korean National Association of Hawaii

OWNERS' CERTIFICATE OF TITLE: 38,363

AUTHORIZED AND APPROVED BY ORDER OF THE JUDGE OF THE LAND COURT DATED: OCTOBER 27, 1949.
BY ORDER OF THE COURT
[signature]
REGISTRAR OF THE LAND COURT

Filed Oct. 20, 1949
Abraham W. Akana
Assistant Registrar

Area of Easement "B" = 9,229 Sq. Ft.

Tax Map Key: 1-8-26

21" × 32" = 4.7 Sq. Ft.